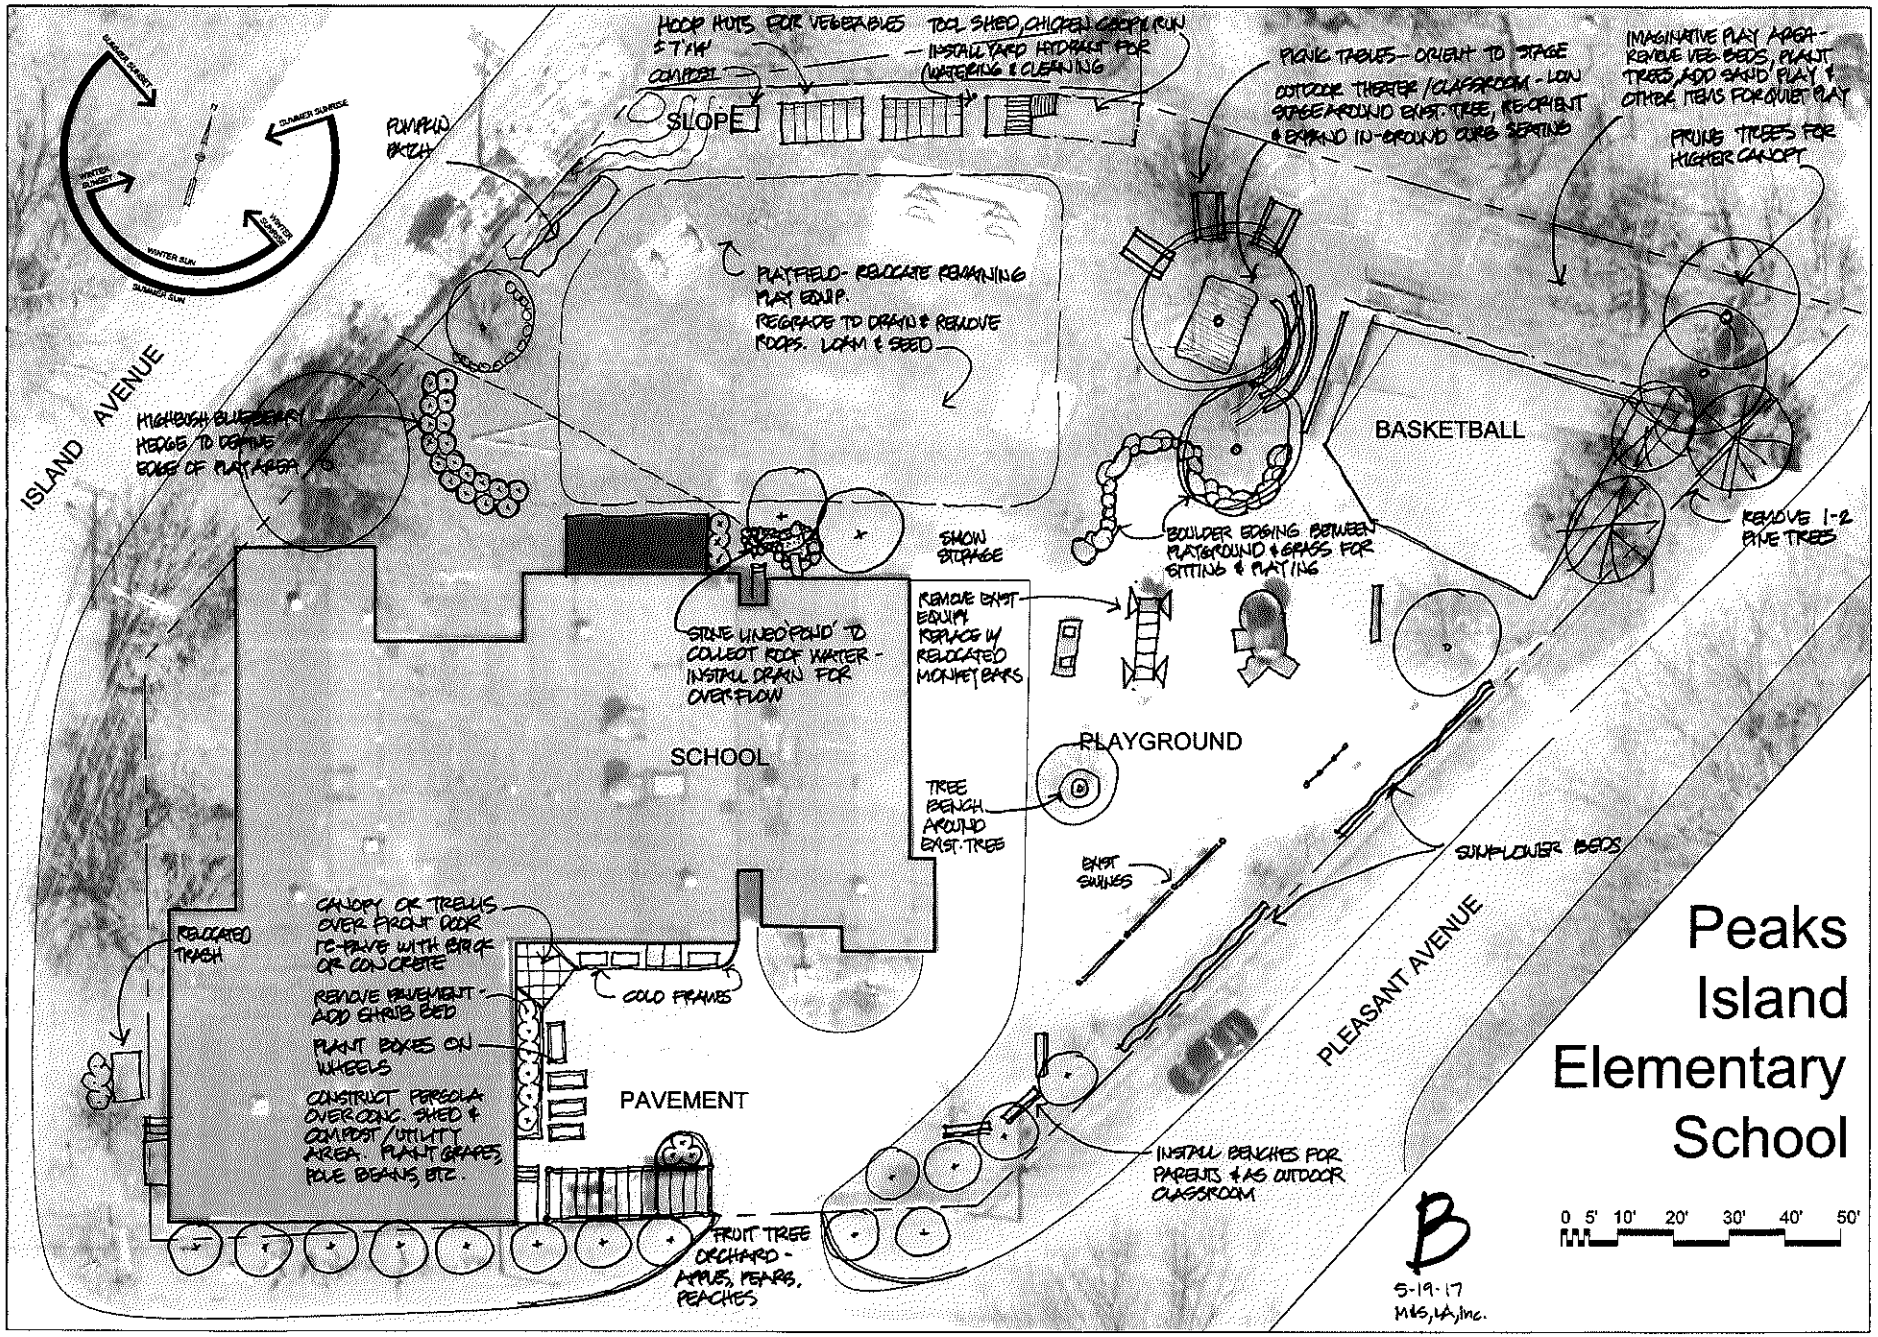
Peaks Island Elementary School
SUMMER SUNRISE
SUMMER SUNSET
WINTER SUNSET
WINTER SUNRISE
WINTER SUN
SUMMER SUN
HOOP HOUSE FOR VEGETABLES & TAN COMPOST
TOOL SHED, CHICKEN COOP & RUN
INSTALL YARD HYDRANT FOR WATERING & CLEANING
PICNIC TABLES - ORIENT TO STAGE
OUTDOOR THEATER / CLASSROOM - LOW STAGE AROUND EXIST. TREE, RE-ORIENT & EXPAND IN-GROUND CURB SEATING
IMAGINATIVE PLAY AREA - REMOVE VEG. BEDS, PLANT TREES, ADD SAND PLAY & OTHER ITEMS FOR QUIET PLAY
PRUNE TREES FOR HIGHER CANOPY
PUMPKIN PATCH
SLOPE
PLAYFIELD - RELOCATE REMAINING PLAY EQUIP. REGRADE TO DRAIN & REMOVE ROCKS. LOAM & SEED
ISLAND AVENUE
HIGHBUSH BLUEBERRY HEDGE TO DEFINE EDGE OF PLAY AREA
BASKETBALL
REMOVE 1-2 PINE TREES
BOULDER EDGING BETWEEN PLAYGROUND & GRASS FOR SITTING & PLAYING
SNOW STORAGE
STONE LINED POND TO COLLECT ROOF WATER - INSTALL DRAIN FOR OVERFLOW
REMOVE EXIST. EQUIP. REPLACE W/ RELOCATED MONKEY BARS
SCHOOL
PLAYGROUND
TREE BENCH AROUND EXIST. TREE
EXIST. SWINGS
SUNFLOWER BEDS
RELOCATED TRASH
CANOPY OR TRELLIS OVER FRONT DOOR RE-PAVE WITH BRICK OR CONCRETE
REMOVE PAVEMENT - ADD SHRUB BED
PLANT BOXES ON WHEELS
CONSTRUCT PERGOLA OVER CONC. SHED & COMPOST / UTILITY AREA. PLANT GRAPES, POLE BEANS, ETC.
COLD FRAMES
PAVEMENT
PLEASANT AVENUE
INSTALL BENCHES FOR PARENTS & AS OUTDOOR CLASSROOM
FRUIT TREE ORCHARD - APPLES, PEARS, PEACHES
B
5-19-17
M&S, LA, Inc.
0 5' 10' 20' 30' 40' 50'