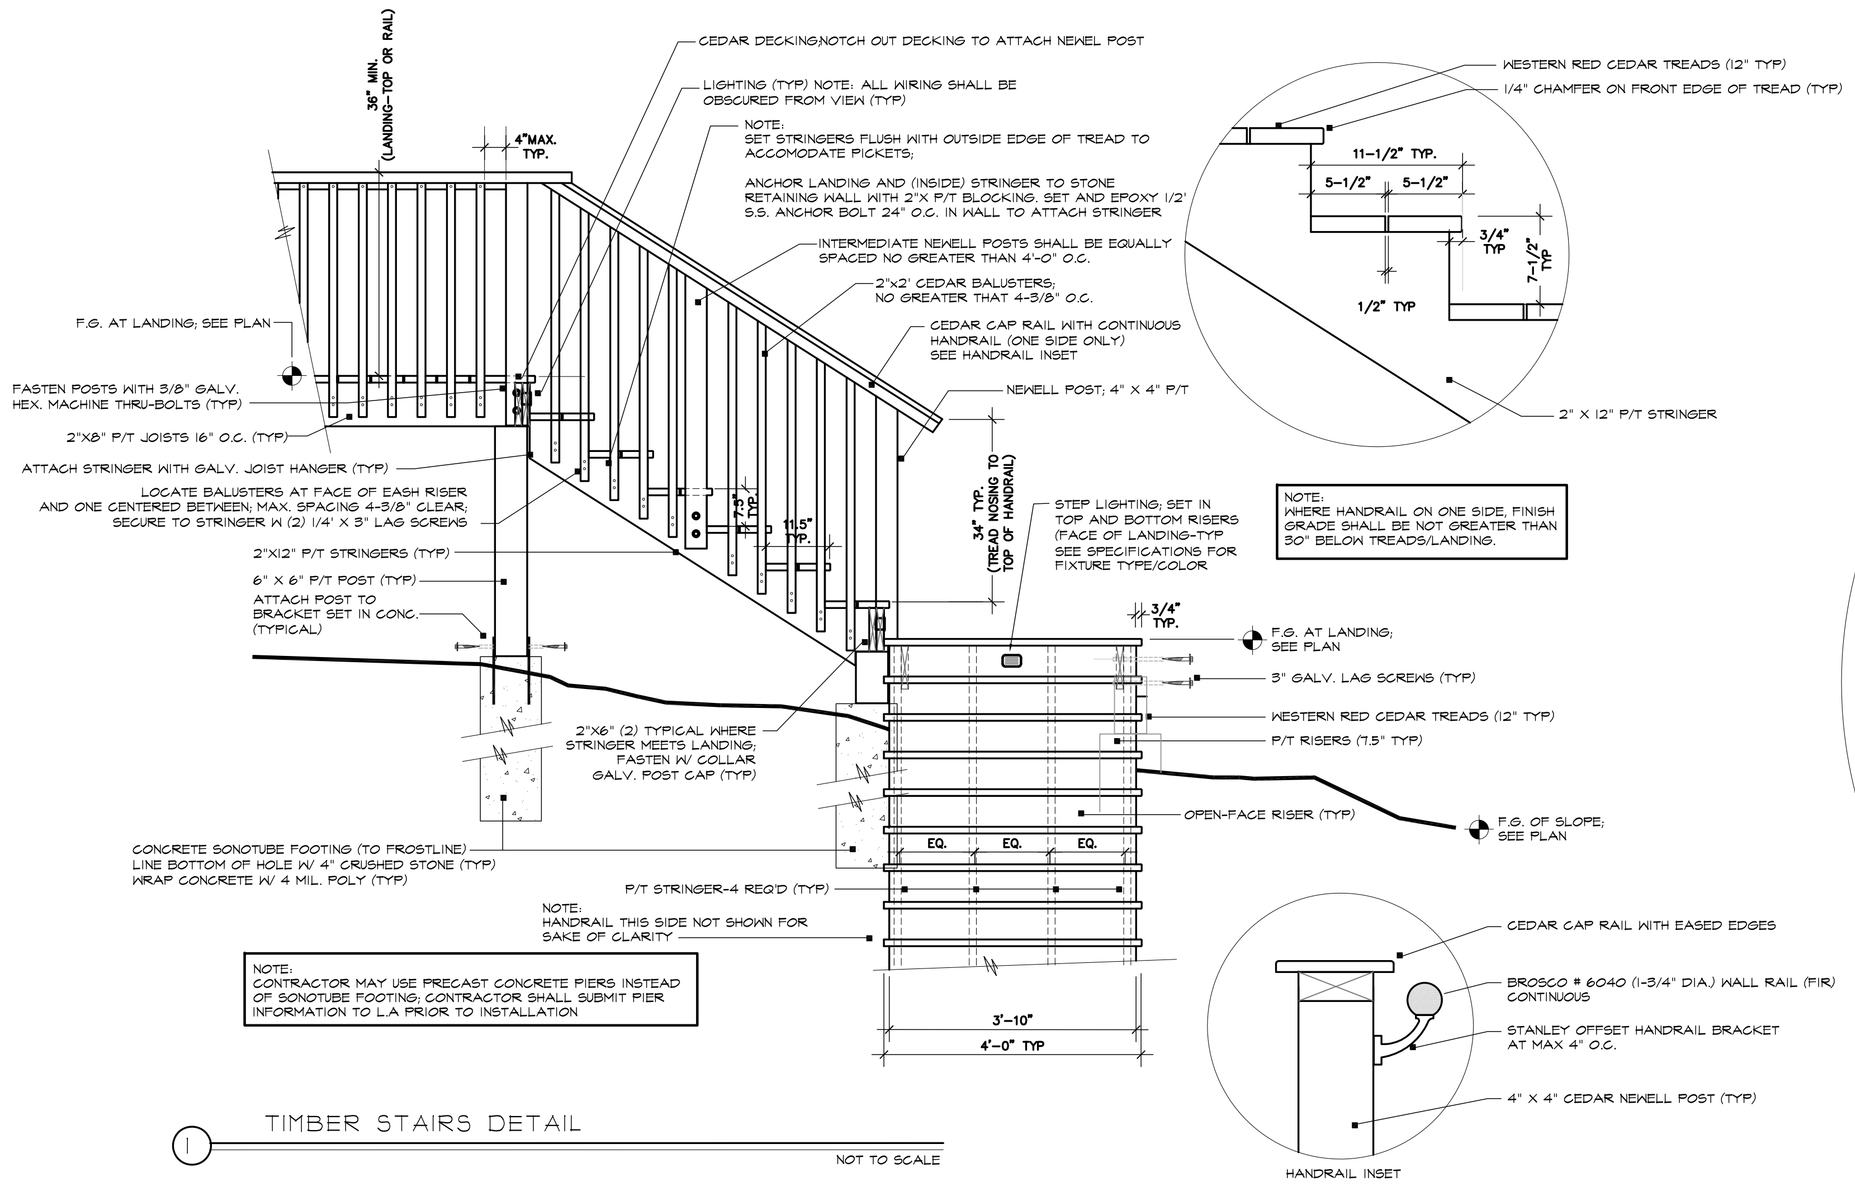

1 TIMBER STAIRS DETAIL

NOT TO SCALE

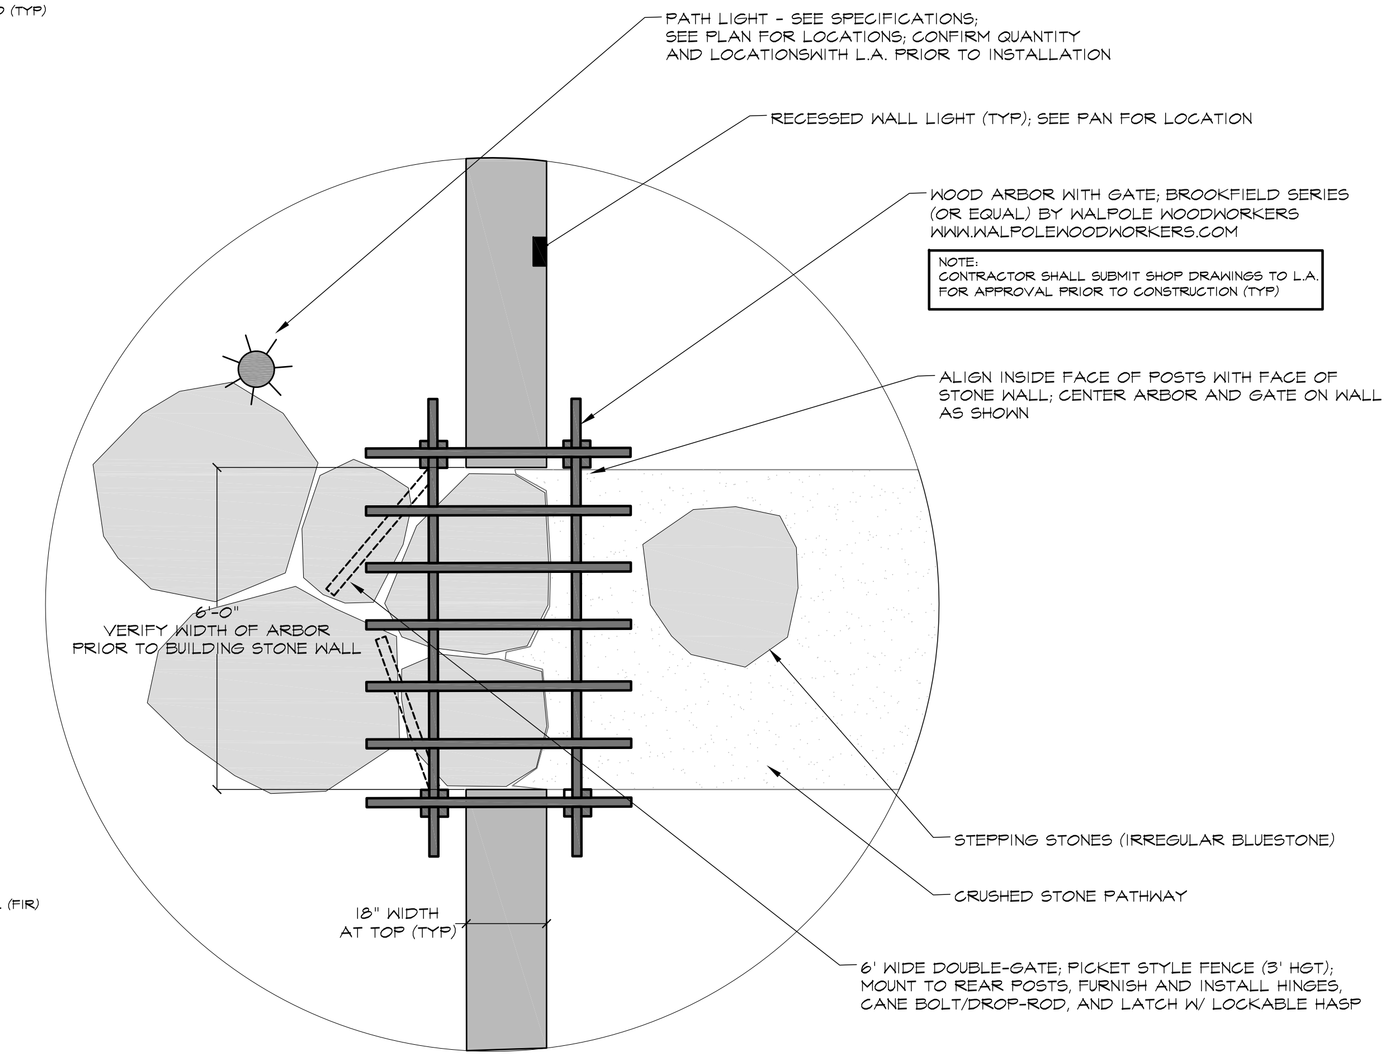

3 ARBOR INSTALLATION DETAIL

NOT TO SCALE

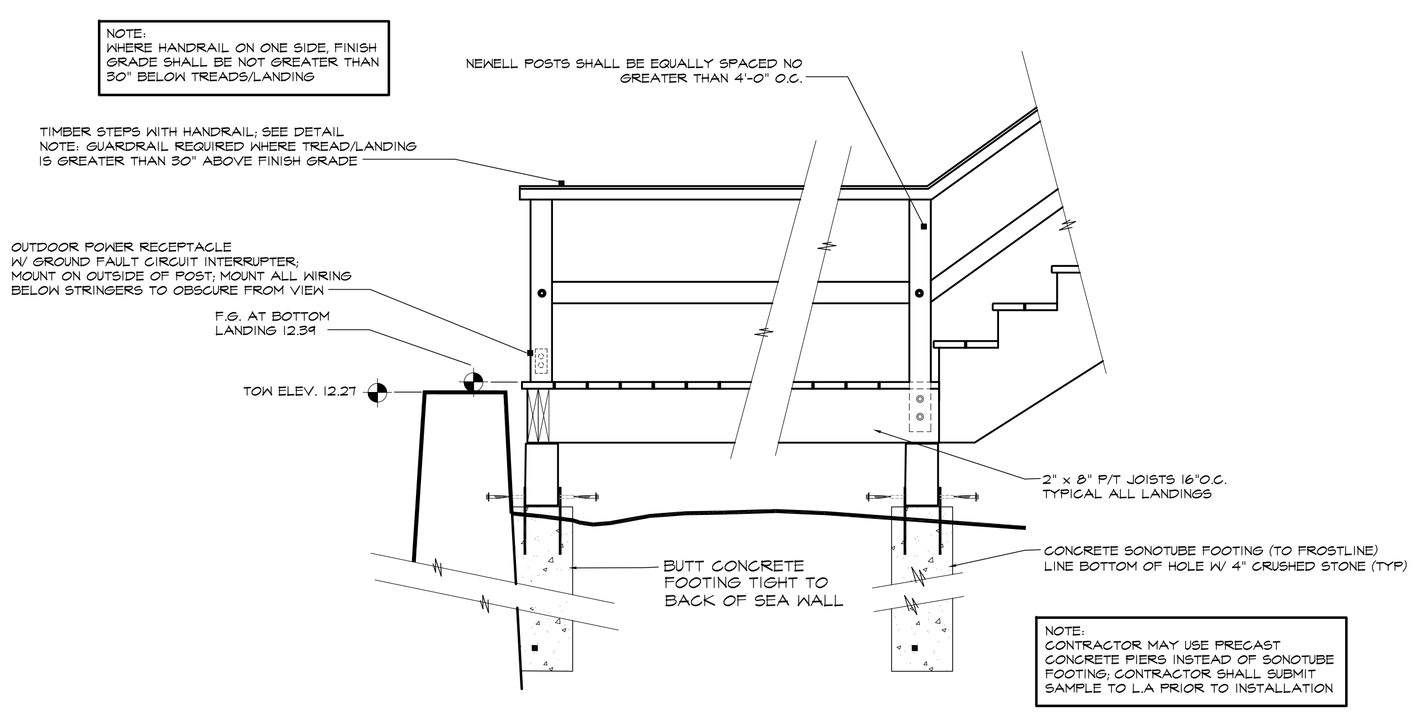

2 DECKING/STEPS AT SEA WALL DETAIL

NOT TO SCALE

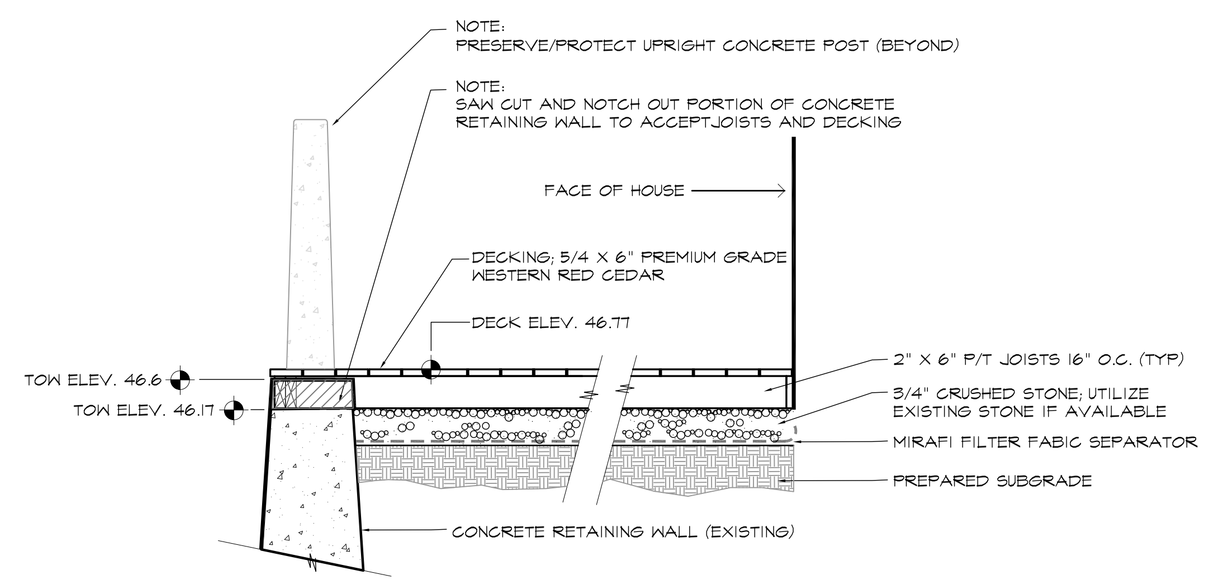

4 DECKING AT RETAINING WALL DETAIL

NOT TO SCALE

BID SET

MONTGOMERY RESIDENCE

PEAKS ISLAND
PORTLAND, MAINE

CARROLL ASSOCIATES
Landscape Architects
217 Commercial Street Portland, Maine 04101
207.772.1552 pcarroll@carroll-assoc.com

Consultants:

SURVEYOR:
James D. Nadeau, LLC
918 Brighton Ave.
Portland, ME 04102
207-878-7870

Drawing Set:

Date	Revision
1/17/11	PERMIT SET
2/11/11	BID SET
3/16/11	CODE REVISIONS

Drawing Set:
BID SET

Drawn: TC
Checked: PC
Approved:

Drawing Title:
SITE DETAILS

Job Number:
File:
Date: 3-16-2011 Scale: AS SHOWN

Drawing Number:
L-4.0

© 2010 CARROLL ASSOCIATES