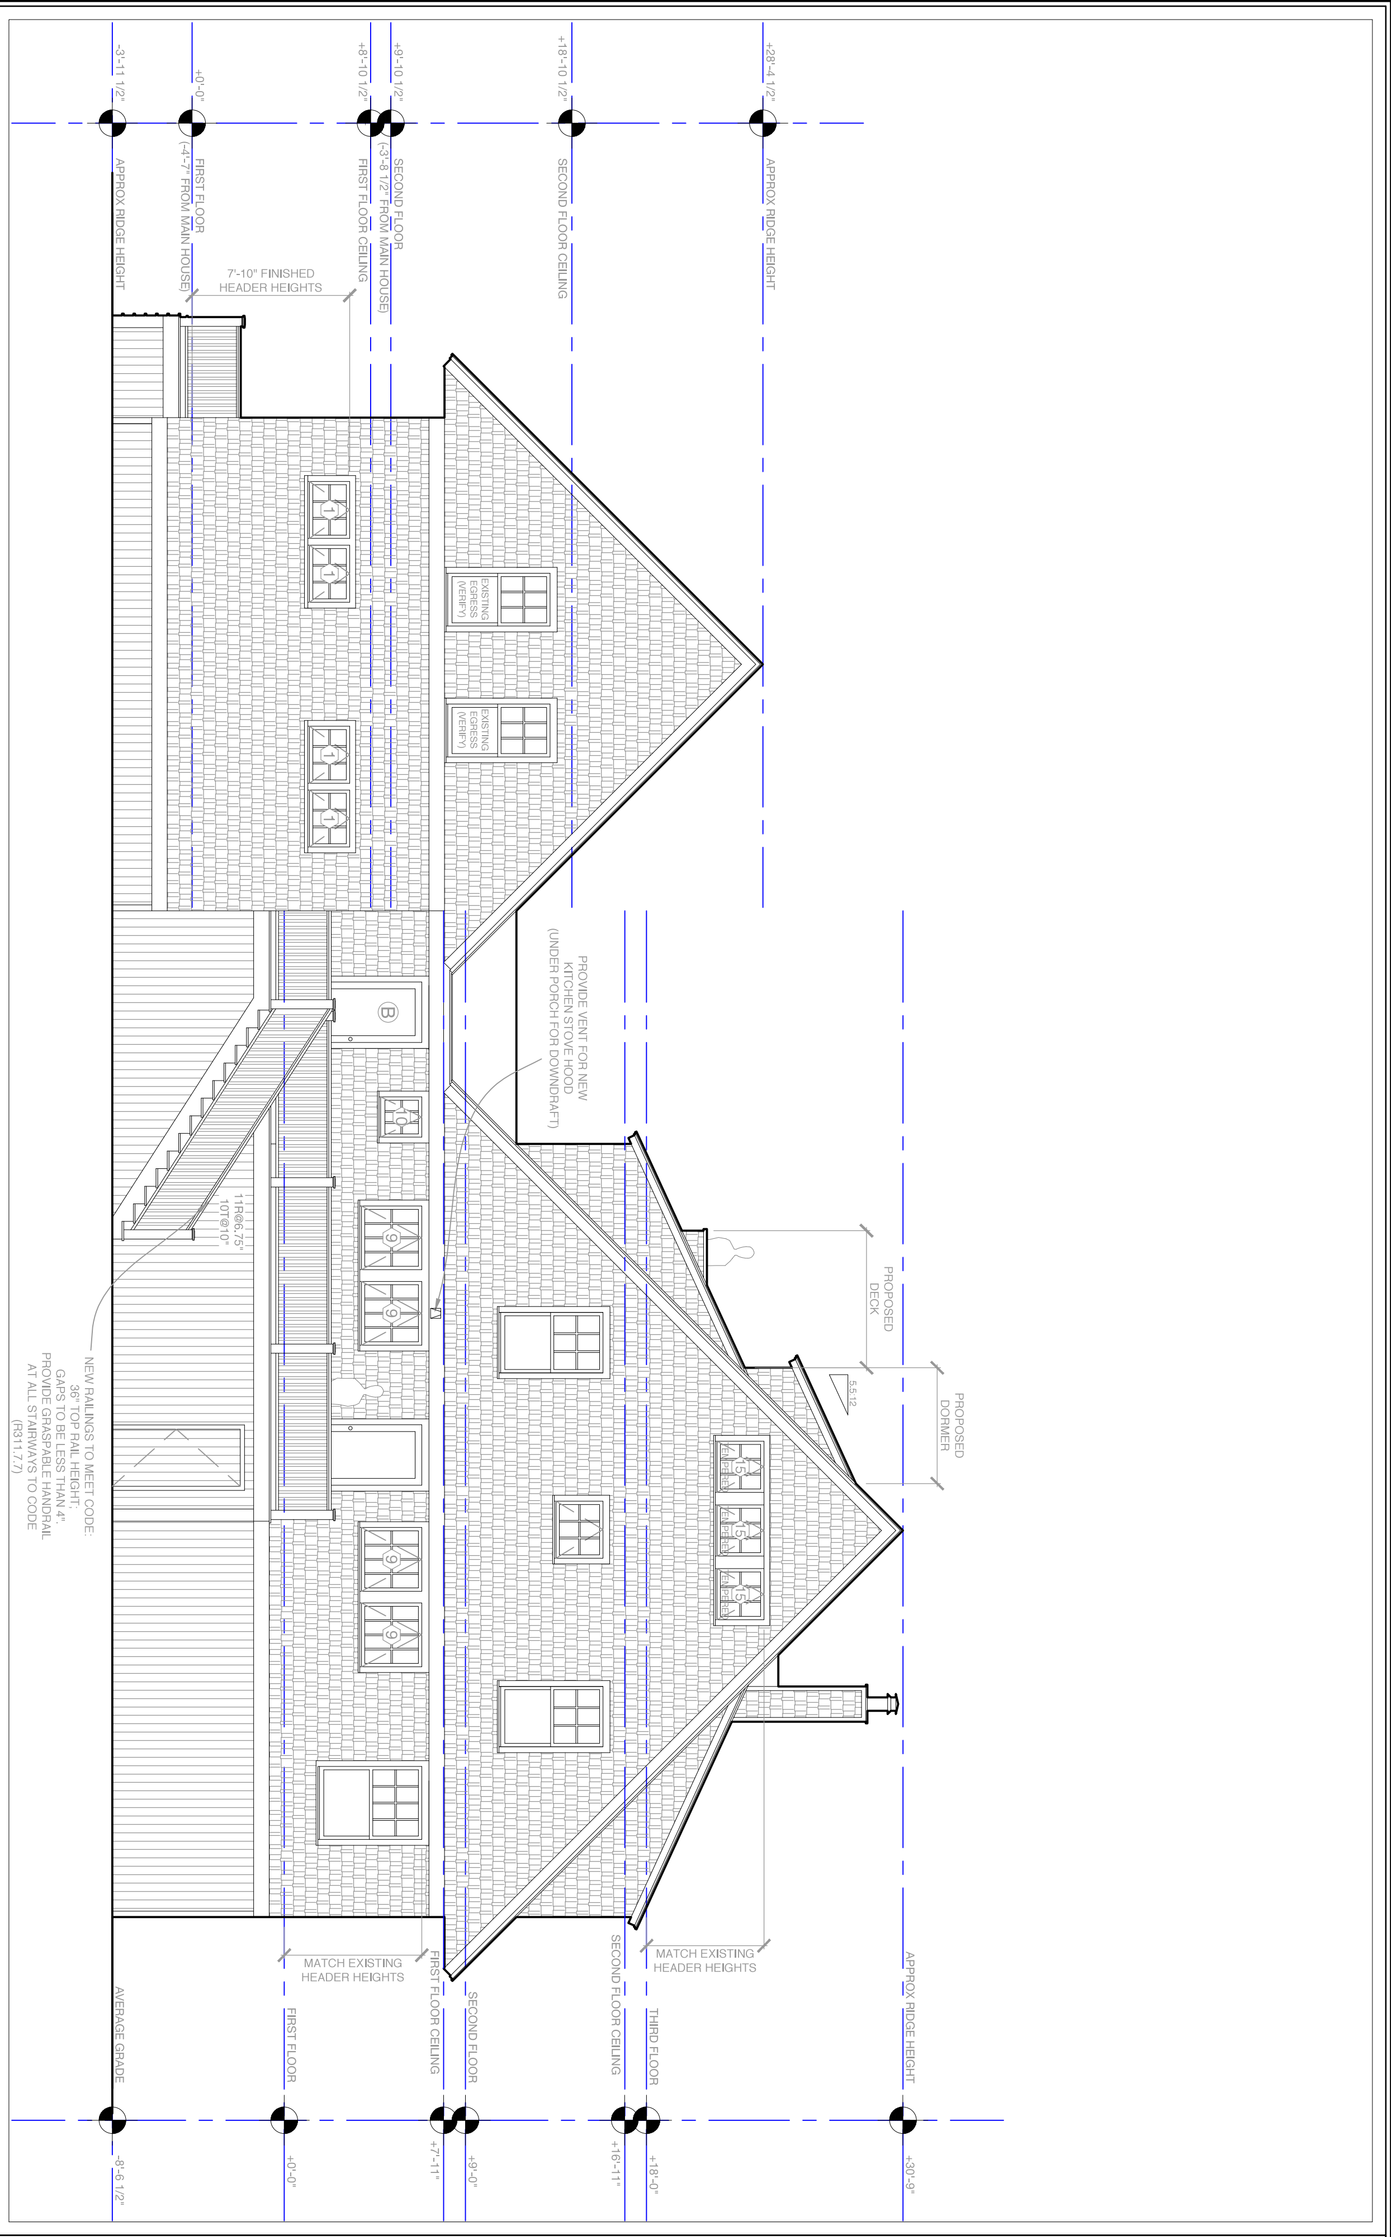

A Proposed South Elevation

STATE OF MAINE
ANDREW M. JACKSON
No. 13082
LICENSED PROFESSIONAL ENGINEER

A16

Proposed South Elevation

PROJECT

Konzal Residence
5 City Point Rd.
Peaks Island, ME
04108

DATE	NOTES
2015.10.28	
REVISED	

3/16"=1'

Rachel Conly
Architectural Design

26 Sterling Street
Peaks Island, Maine 04108
207.766.5625