NOTES:

1.) ELECTRICAL, MECHANICAL, AND PLUMBING PERMITS BY OTHERS.

2.) CONTRACTOR RESPONSIBLE FOR ENSURING THAT PROJECT MEETS ALL LOCAL ELECTRICAL CODE REQUIREMENTS.

3.) CONTRACTOR TO PURCHASE, DELIVER, AND INSTALL ALL PROJECT MATERIALS, COMPONENTS, FINISHES, APPLIANCES AND FIXTURES, UNLESS OTHERWISE NOTED IN CONTRACT. PROVIDE STATED ALLOWANCES IN QUOTE/ESTIMATE FOR ITEMS TO BE SELECTED BY CLIENT AND PAID FOR BY CONTRACTOR.

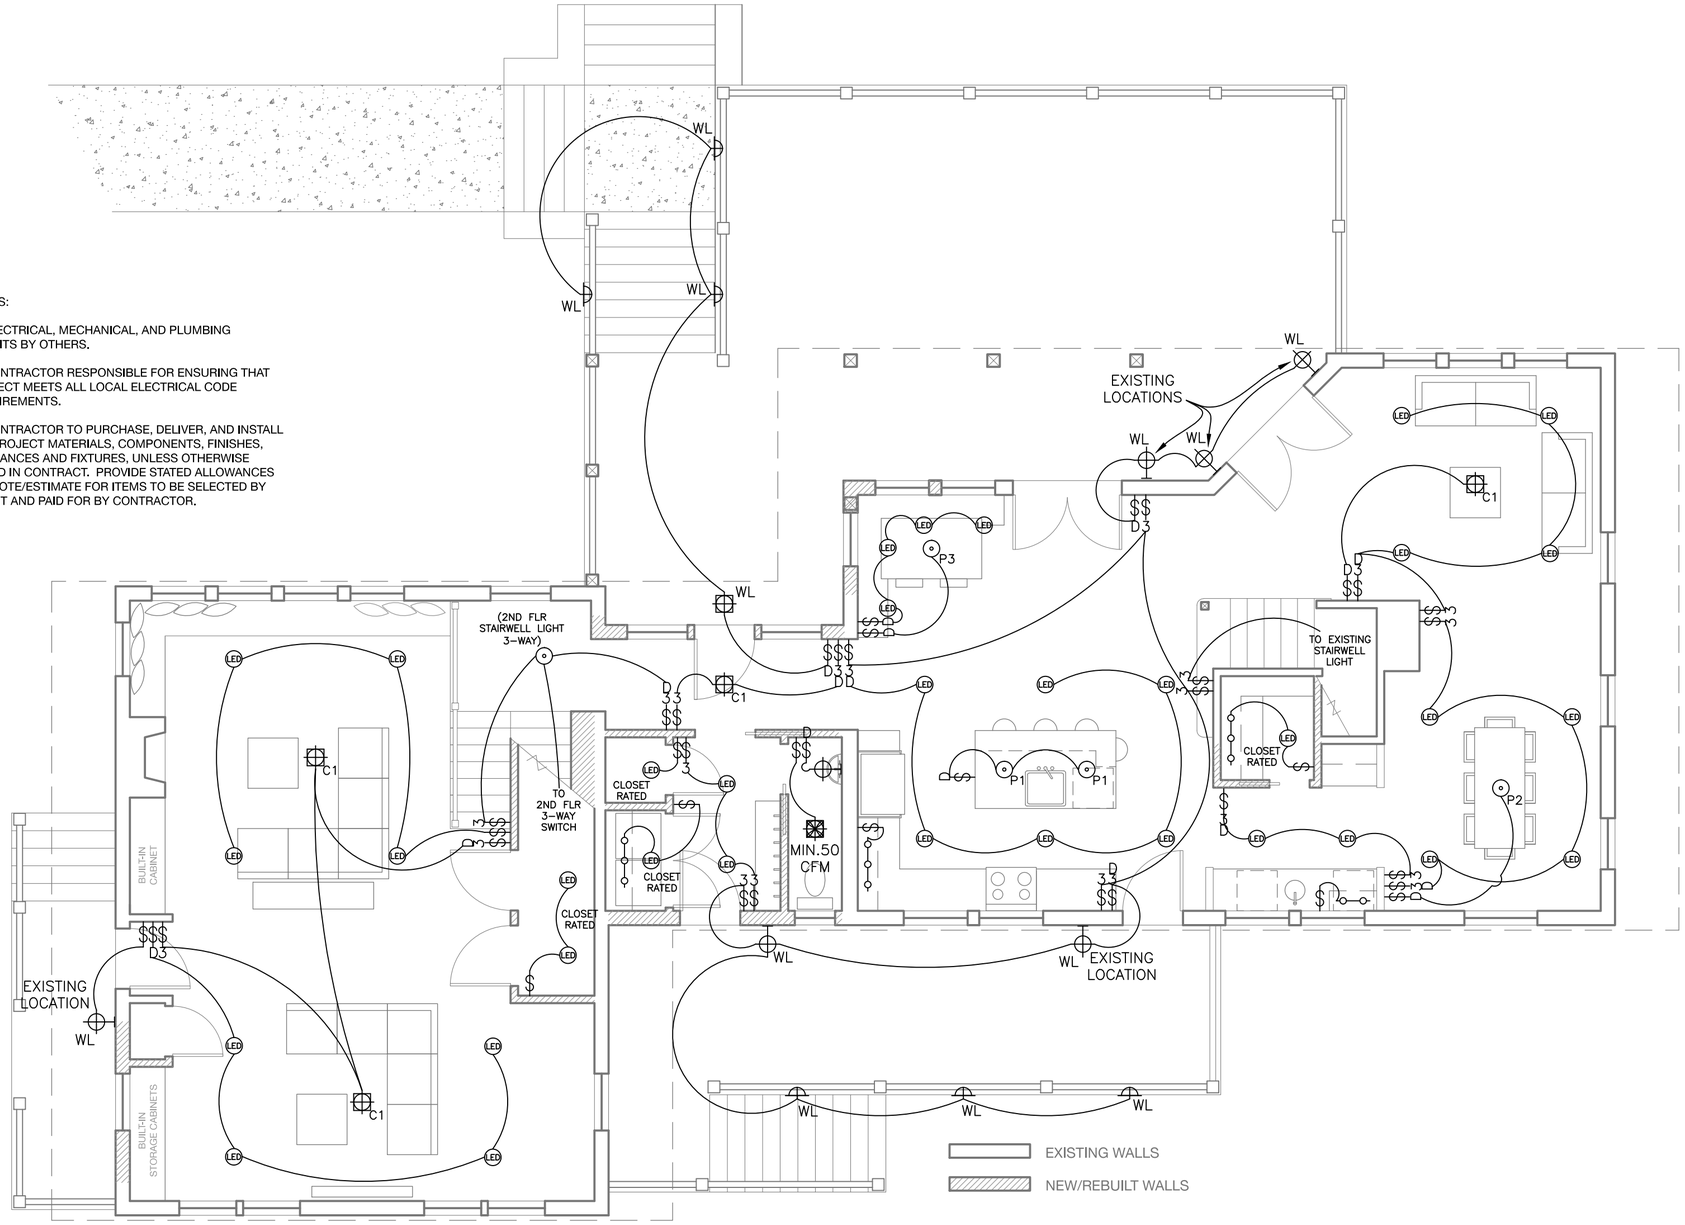

A Proposed First Floor Lighting Plan

NOTES:

- DUPLEX RECEPTACLE
- GROUND FAULT CIRCUIT INTERUPTER
- 240 V
- SWITCH
- 3-WAY SWITCH
- DIMMER SWITCH
- SMOKE DETECTOR
- CARBON MONOXIDE DETECTOR
- CEILING MOUNT LIGHT FIXTURE
- WALL SCONCE LIGHT FIXTURE
- LOW PROFILE WALL SCONCE LIGHT FIXTURE
- WET LOCATION WALL SCONCE LIGHT FIXTURE
- PENDANT LIGHT FIXTURE
- RECESSED CAN LIGHT FIXTURE
- COMPACT FLUORESCENT RECESSED CAN LIGHT
- 3" LED RECESSED CAN LIGHT
- UNDER-COUNTER LIGHTS
- TRACK LIGHTING
- LOCALLY SWITCHED CLOSET RATED LIGHT
- CEILING FAN WITH INTEGRAL LIGHT
- CEILING FAN
- MINIMUM 50 CFM VENT FAN
- MINIMUM 50 CFM VENT FAN/LIGHT COMBO
- PHONE JACK
- DSL JACK
- CABLE JACK
- CAT 5 JACK
- CENTRAL VACUUM PORT

STATE OF MAINE
ANDREW M. JACKSON
No. 13082
LICENSED
PROFESSIONAL ENGINEER

Rachel Conly
Architectural Design

26 Sterling Street
Peaks Island, Maine 04108
207.766.5625

NOTES

DATE 2015.10.28
REVISED

3/16"=1'

PROJECT

Konzal Residence
5 City Point Rd.
Peaks Island, ME
04108

E2

Proposed First Floor Lighting Plan