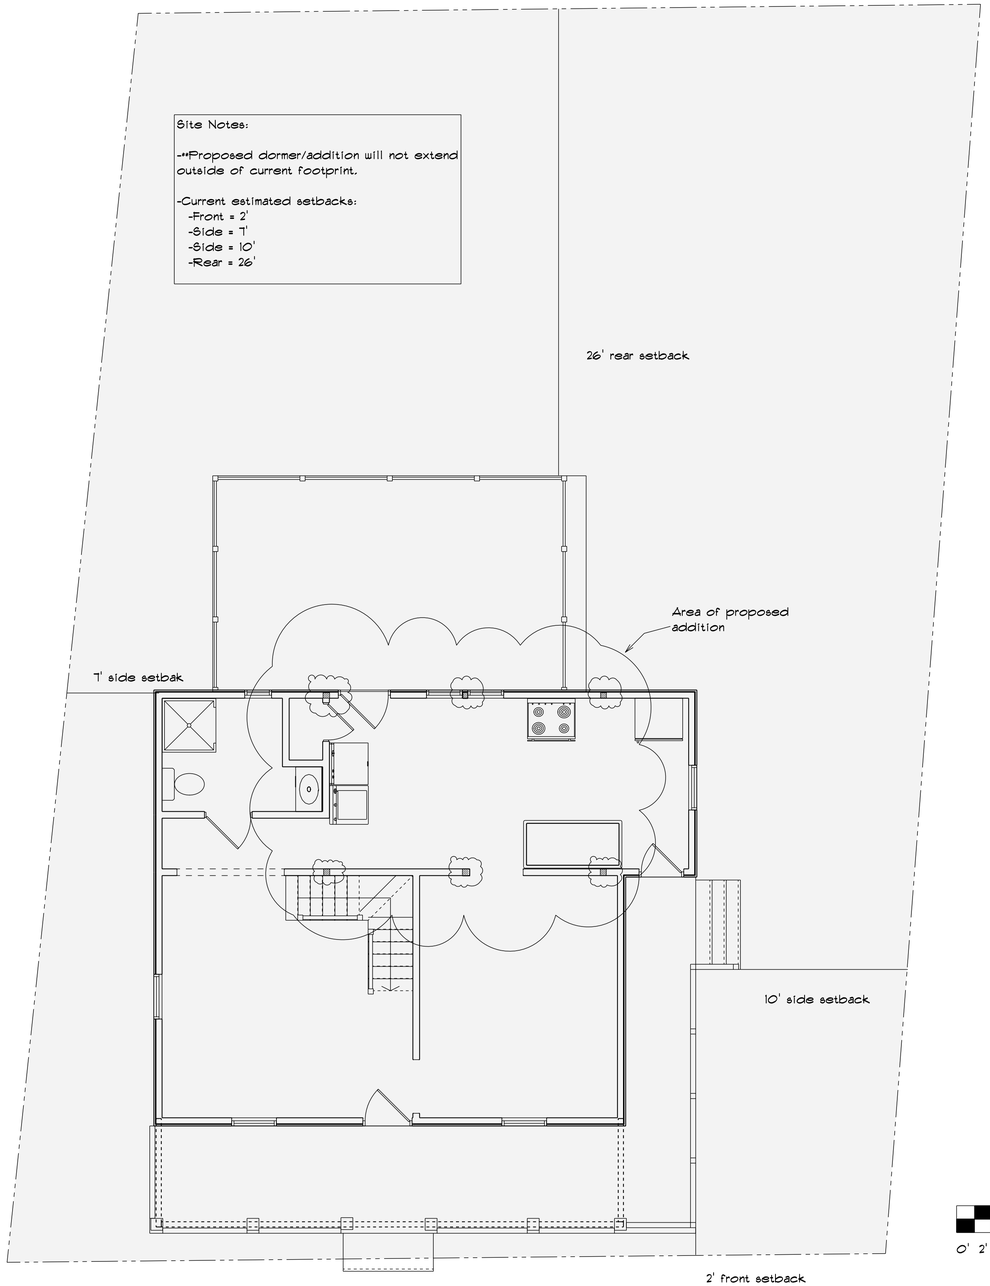

Site Plan

SCALE: 1/4" = 1'-0"

Joe Lucey Carpentry Inc.
482 Walnut Hill Rd
North Yarmouth ME 04097
PHONE:207-671-4249
FAX:
Joe@joeluceycarpentry.com

Mark & Colleen Robinson
Peaks Island, Portland ME 04101
PHONE:
FAX:

SOFTPLAN ARCHITECTURAL DESIGN SOFTWARE

SCALE: 1/4" = 1'-0"
DRAWN BY:
DATE: Thursday, November 2, 2017

SECTION LETTER A
PAGE NUMBERS 11

APPROVED:
CHECKED BY:

PAGE: A1/11
Site Plan