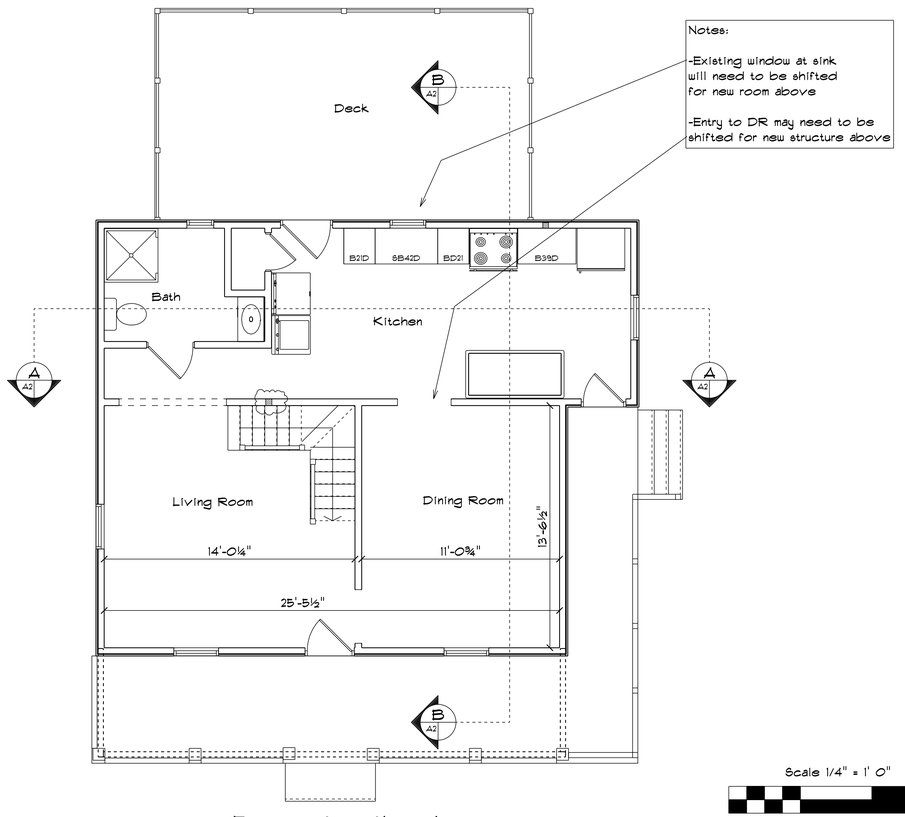

Existing first floor layout

Scale 1/4" = 1' 0"

0' 4' 8' 16'

MAIN FLOOR -Existing

SCALE: 1/4" = 1'-0"

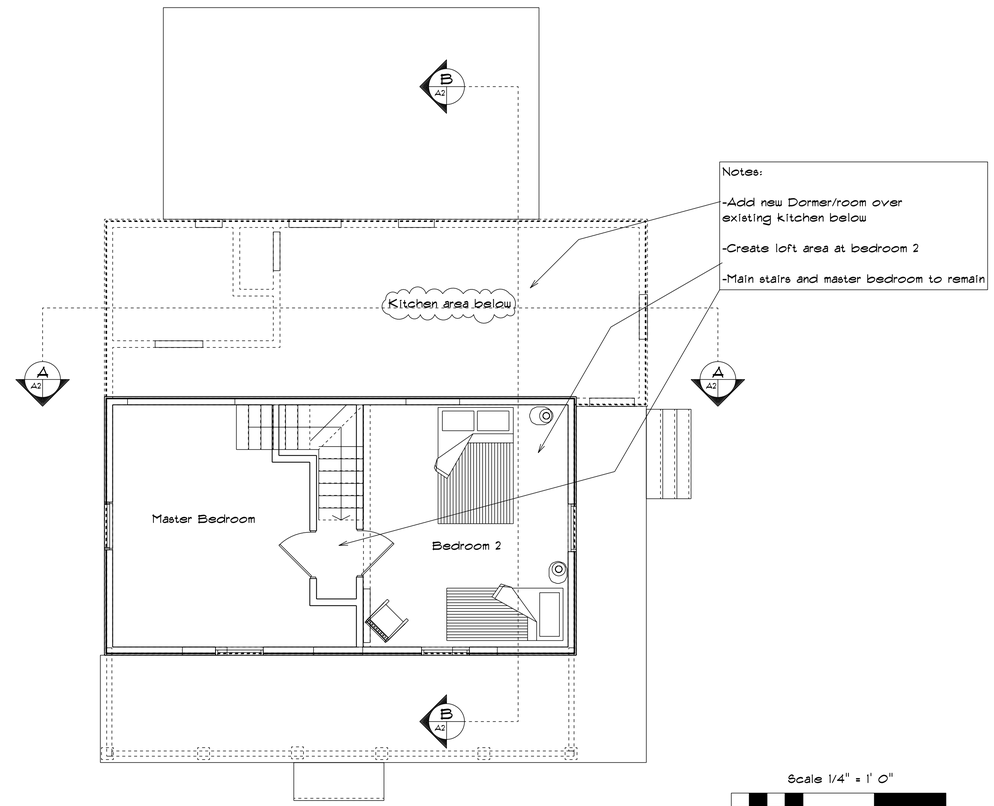

Second Floor Existing Layout

Scale 1/4" = 1' 0"

0' 4' 8' 16'

Second Floor- Existing layout

SCALE: 1/4" = 1'-0"

PAGE: A2/11

Existing Layout

APPROVED:

CHECKED BY:

SECTION LETTER A

PAGE NUMBERS 11

SCALE: 1/4" = 1'-0"

DRAWN BY:

DATE: Thursday, November 2, 2017

Joe Lucey Carpentry Inc.
482 Walnut Hill Rd
North Yarmouth
ME
04097
PHONE:207-671-4249
FAX:
Joe@joelucey carpentry.com

SOFTPLAN ARCHITECTURAL DESIGN SOFTWARE

Mark & Colleen Robinson
Peaks Island, Portland
ME
04101
PHONE:
FAX: