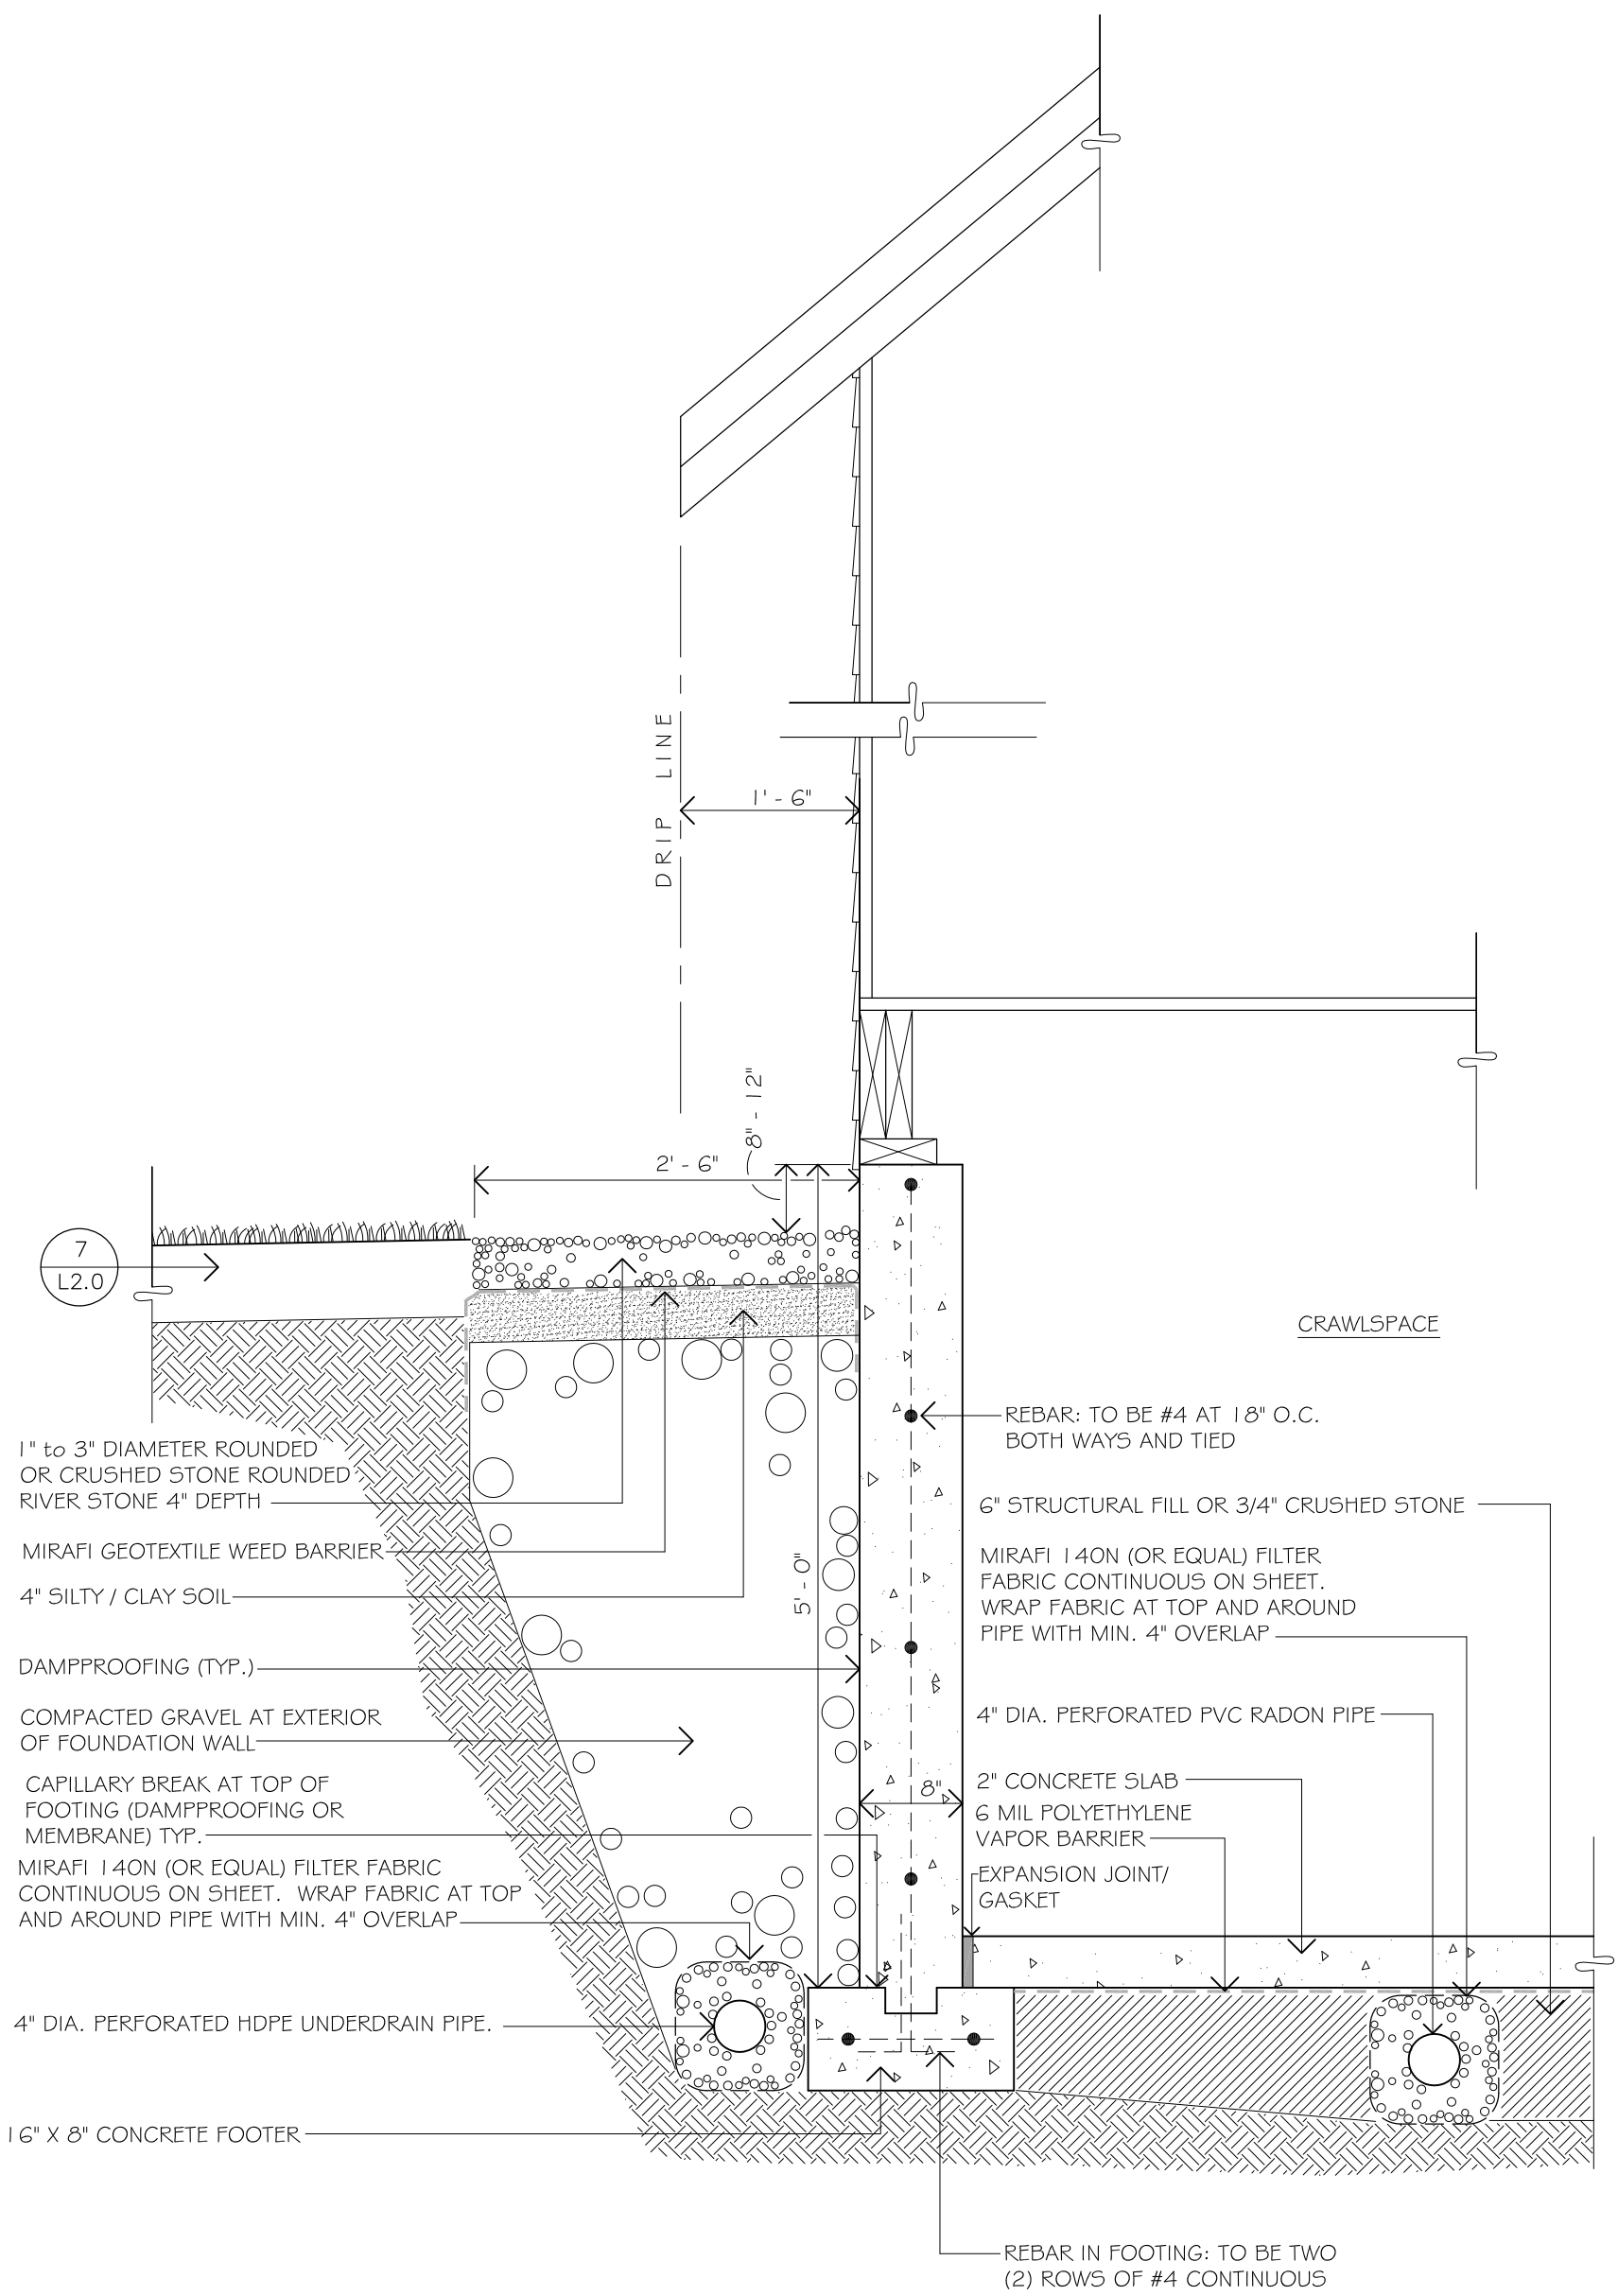

6 / L2.1 **FOUNDATION DRAIN AND STONE DRIP STRIP**

NOT TO SCALE

WALSH
ENGINEERING ASSOCIATES, INC.
918 Brighton Ave | Portland, Maine 04102
ph: 207.553.9898 | www.walsh-eng.com

Copyright © 2011

PROJECT:

18 Luther Street

Peaks Island Portland, Maine

for

HOMESTART, P.O. Box 174, Peaks Island, Maine 04108

Sheet Title:	Revised Foundation Drainage Detail (Sheet L2.1)
Job No.:	114
Date:	Feb. 21, 2012
Scale:	N.T.S.
Drawn:	MK
Checked:	WW

Sheet Number:

SK-L1