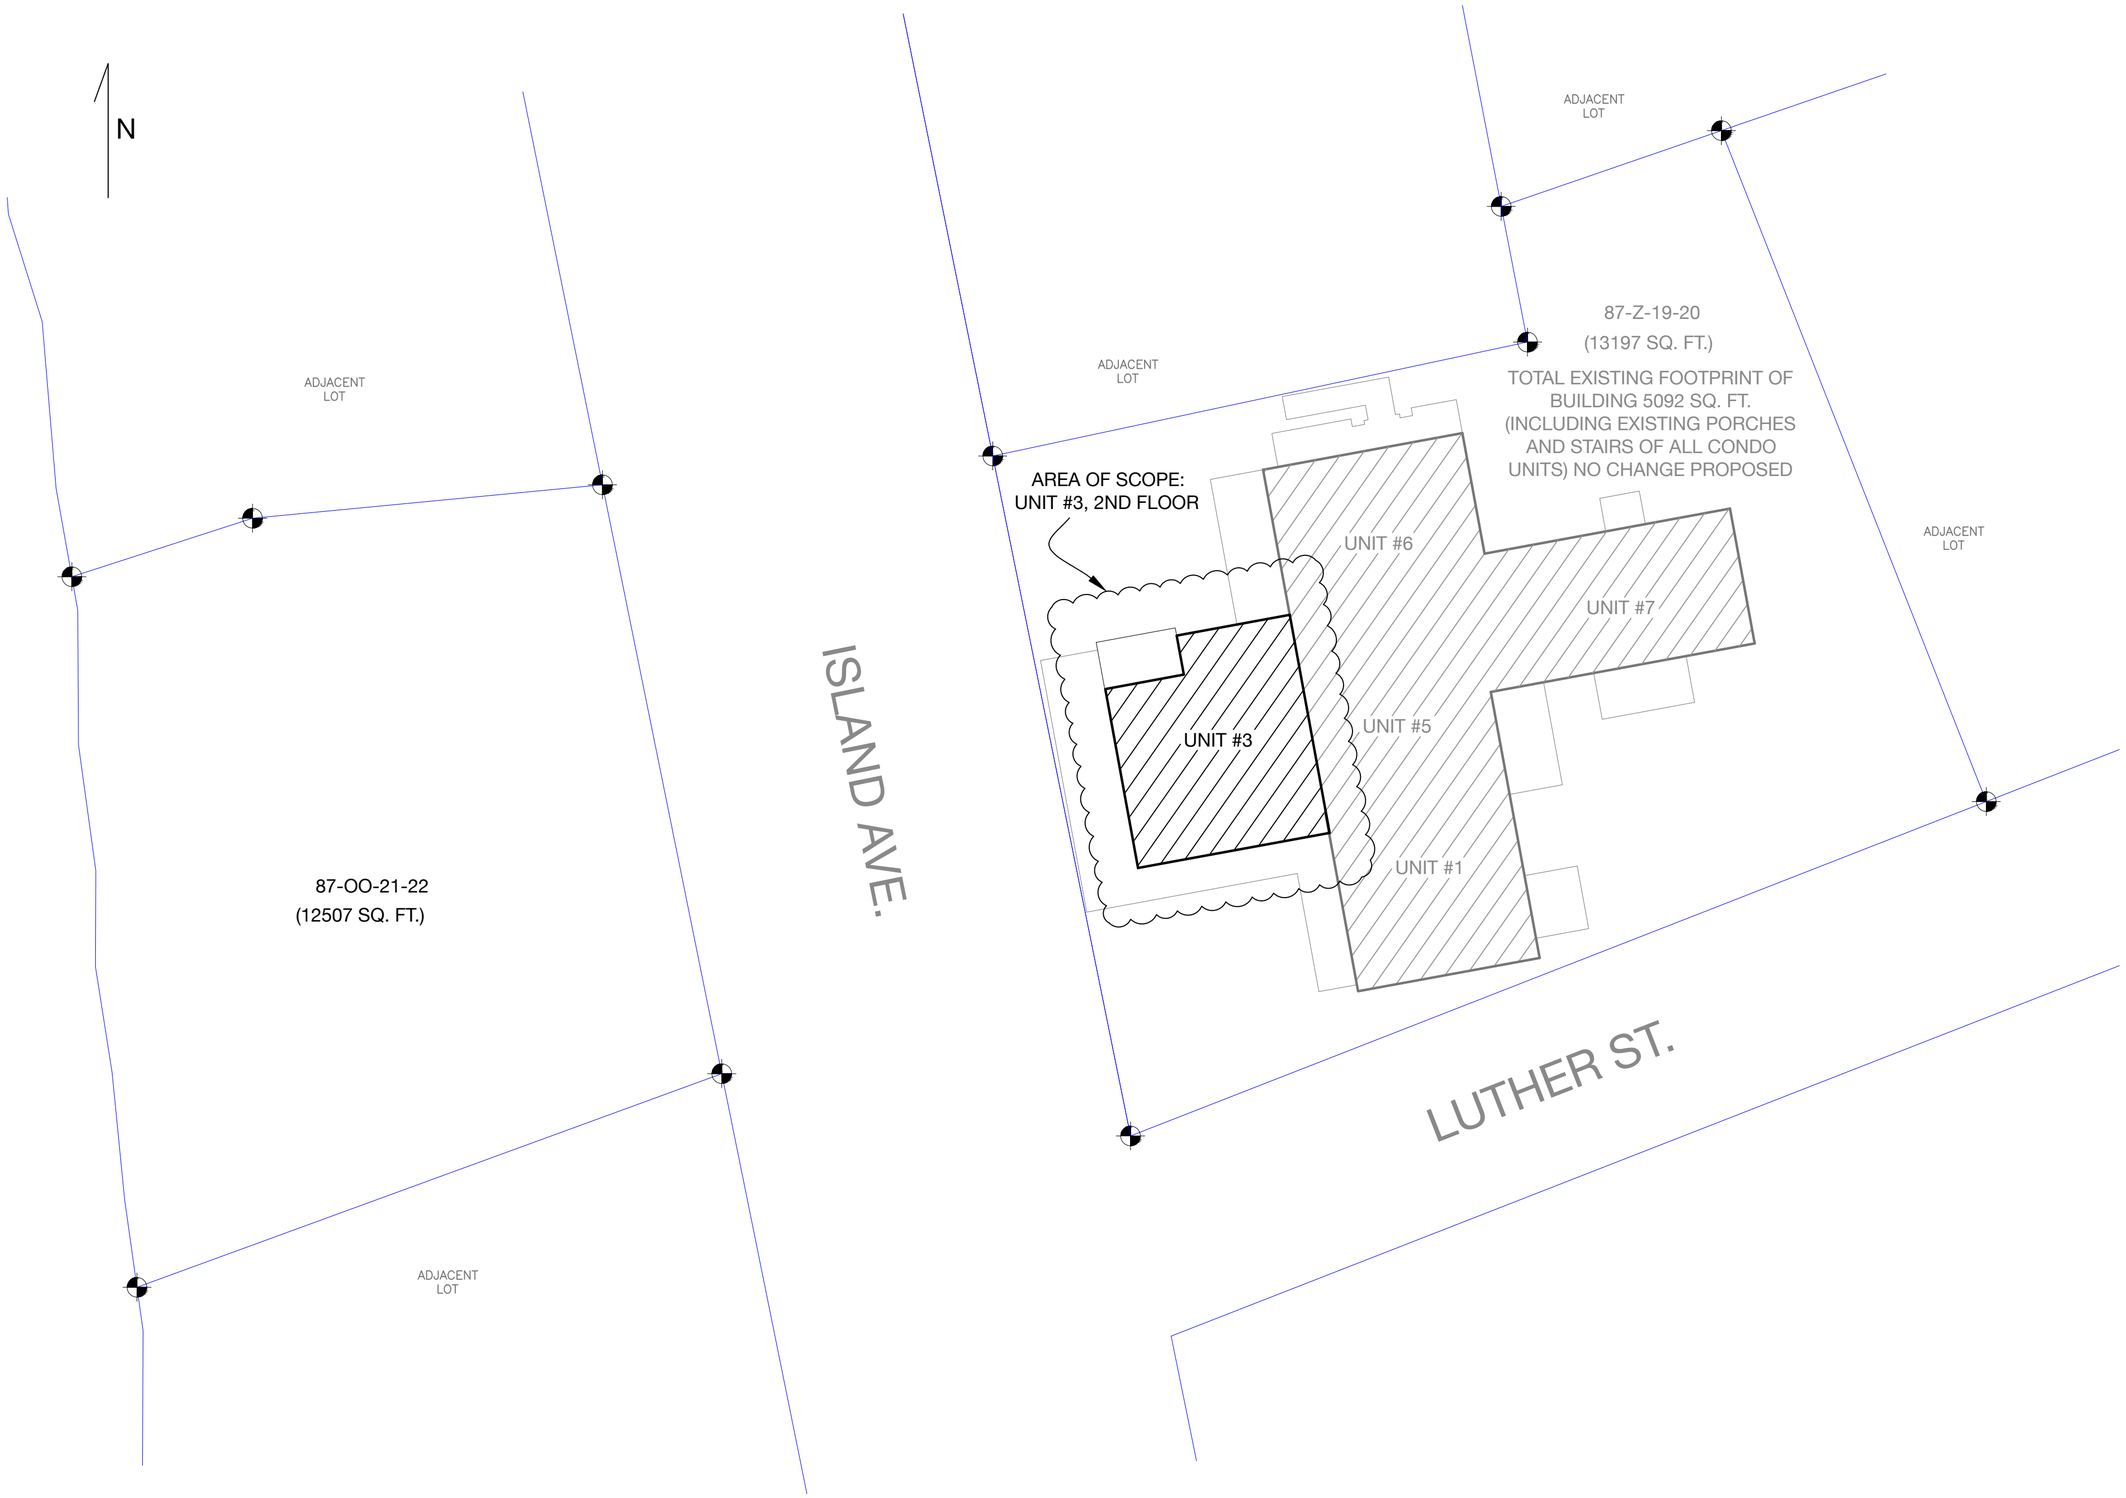

A Existing Site Plan

0' 10' 20' 30' 40' 50'
1/16"=1'

STATE OF MAINE
ANDREW M. JACKSON
No. 13082
LICENSED
PROFESSIONAL ENGINEER

Rachel Conly Design LLC
26 Sterling Street
Peaks Island, Maine 04108
207.766.5625

NOTES
PERMIT SET

DATE
2017.11.28
REVISED

1/16"=1'

PROJECT
Gilbert Residence
141 Island Avenue, #3
Peaks Island, ME

A2

Site Plan