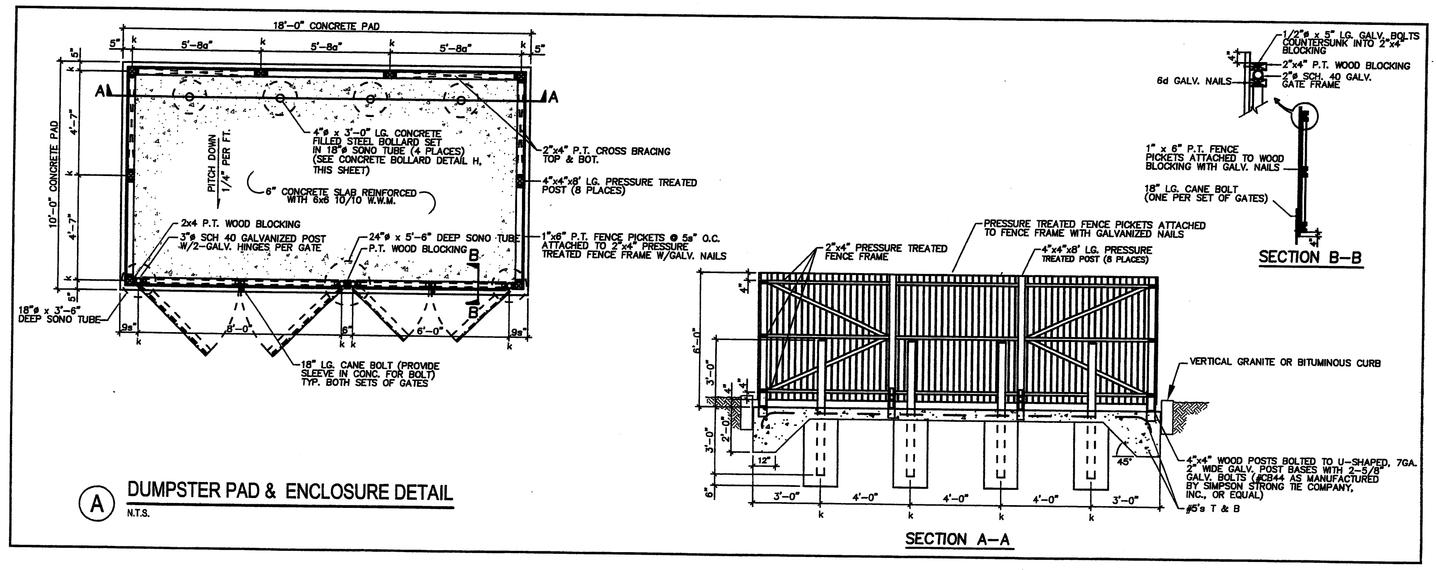

A DUMPSTER PAD & ENCLOSURE DETAIL
N.T.S.

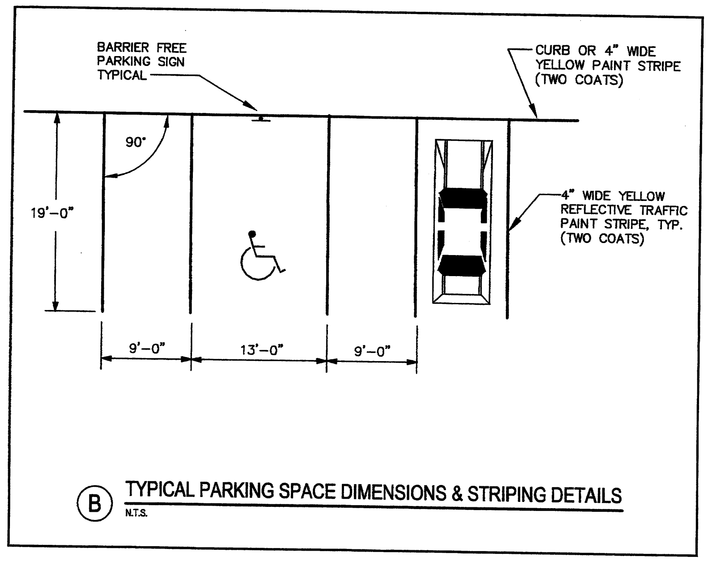

B TYPICAL PARKING SPACE DIMENSIONS & STRIPING DETAILS
N.T.S.

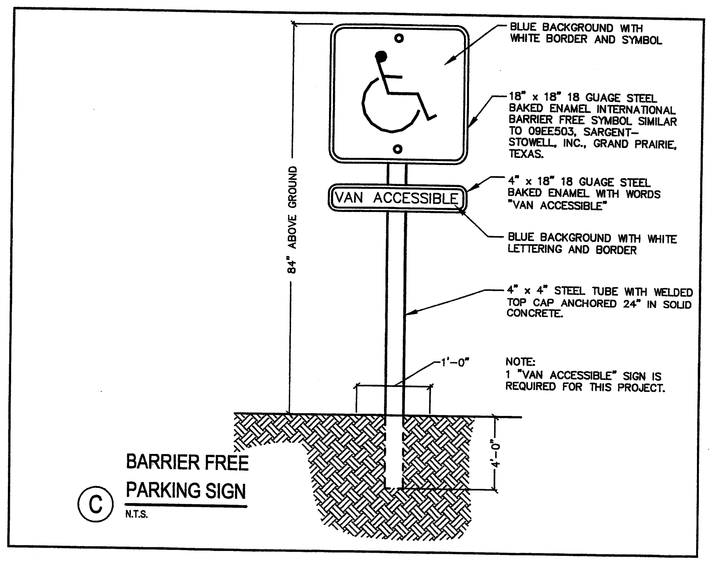

BARRIER FREE PARKING SIGN
C N.T.S.

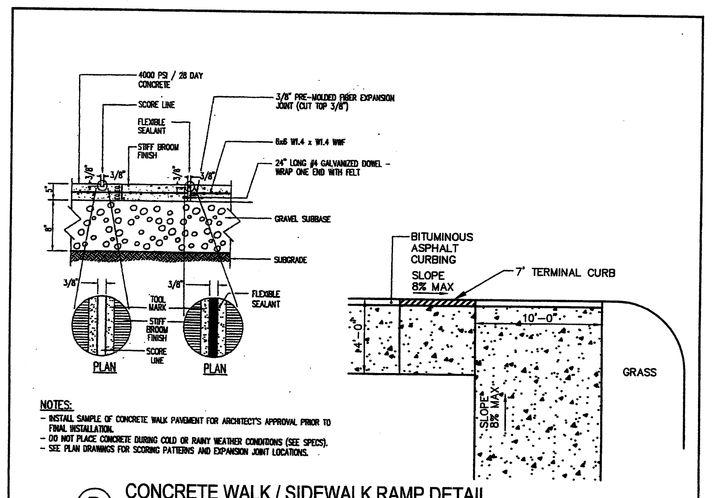

D CONCRETE WALK / SIDEWALK RAMP DETAIL
N.T.S.

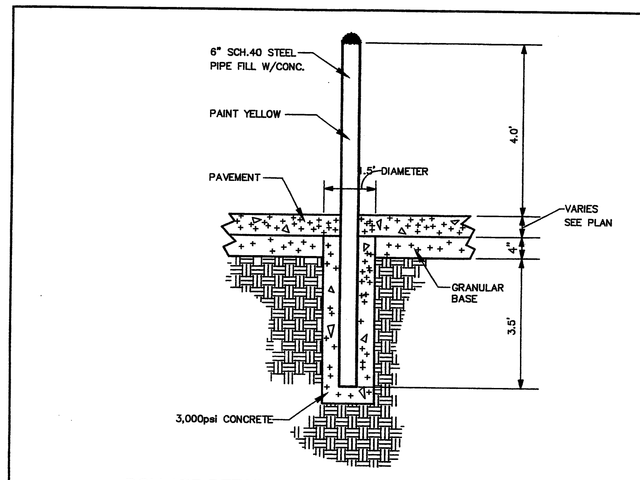

E BOLLARD DETAIL
N.T.S.

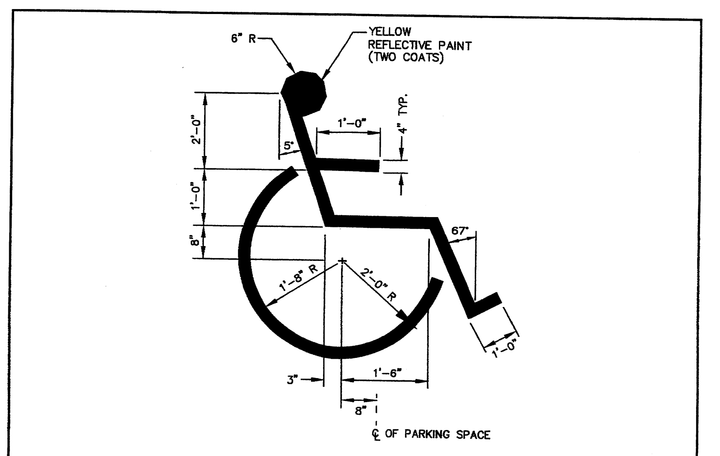

F INTERNATIONAL BARRIER FREE SYMBOL
N.T.S.

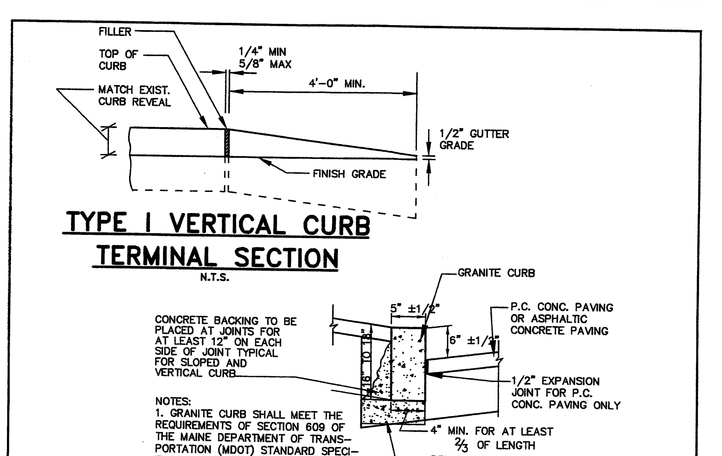

TYPE I VERTICAL CURB TERMINAL SECTION
N.T.S.

G GRANITE CURB DETAIL (NOT IN CONTRACT)
N.T.S.

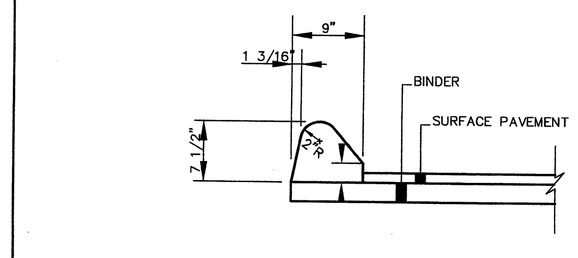

H BITUMINOUS ASPHALT CURB
N.T.S.

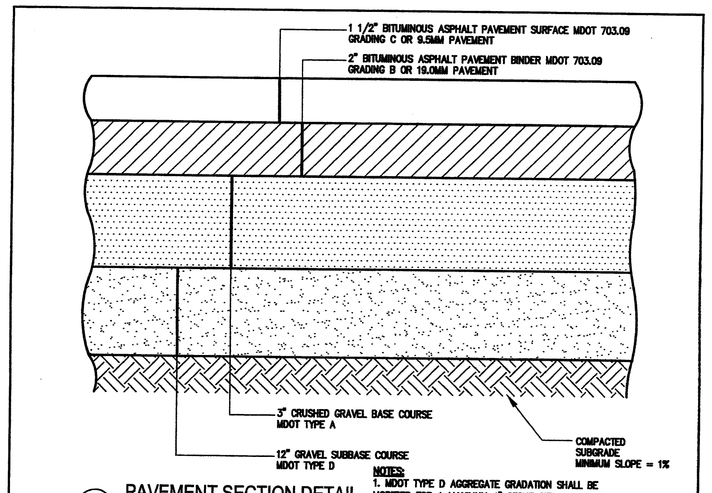

I PAVEMENT SECTION DETAIL
N.T.S.

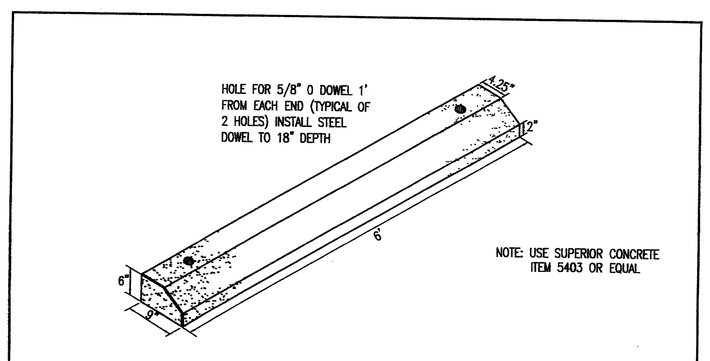

J PRECAST CURBING WHEEL STOP DETAIL
N.T.S.

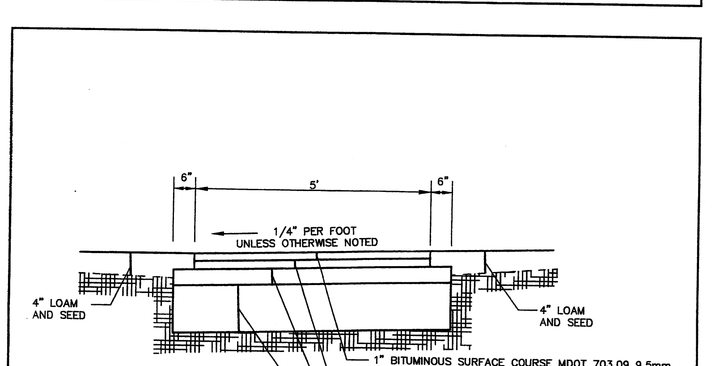

K BITUMINOUS ASPHALT SIDEWALK DETAIL
N.T.S.

REV	DATE	DESCRIPTION
5	02.11.04	RELEASED FOR CONSTRUCTION
4	12.30.03	REISSUED TO PORTLAND PLANNING AUTHORITY
3	10.29.03	REVISED BUILDING LAYOUT – ISSUED FOR OWNERS REVIEW
2	01.24.03	RELEASED FOR CONSTRUCTION
1	10.22.02	SUBMITTED FOR SITE PLAN REVIEW

REVISIONS

STATE OF MAINE · REGISTERED PROFESSIONAL ENGINEER
P.E. STEPHEN R. BUSHEY
LIC. #7429

PROJECT
SENIOR HOUSING FACILITY & HEALTH CENTER
PORTLAND, MAINE

SHEET TITLE
SITE DETAILS

CLIENT
VOLUNTEERS OF AMERICA

DeLUCA–HOFFMAN ASSOCIATES, INC.
778 MAIN STREET, SUITE 8
SOUTH PORTLAND, ME 04106
(207) 775–1121
DHA@DELUCAHOFFMAN.COM

DRAWN:	CMW
DESIGNED:	JCM
CHECKED:	SRB
FILE NAME:	2301–DET–SITE
DATE:	NOV. 2002
SCALE:	AS NOTED
JOB NO.	2301
SHEET	C-7