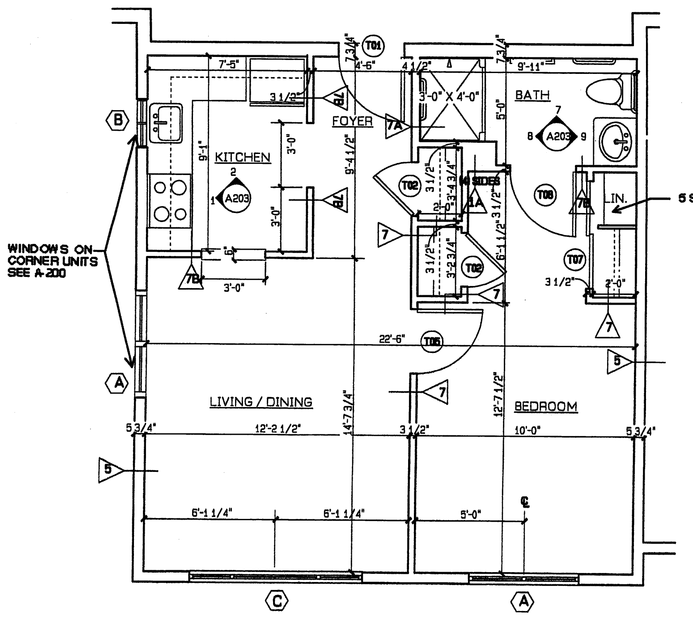

A UNIT TYPE A
SCALE 1/4" = 1'-0"

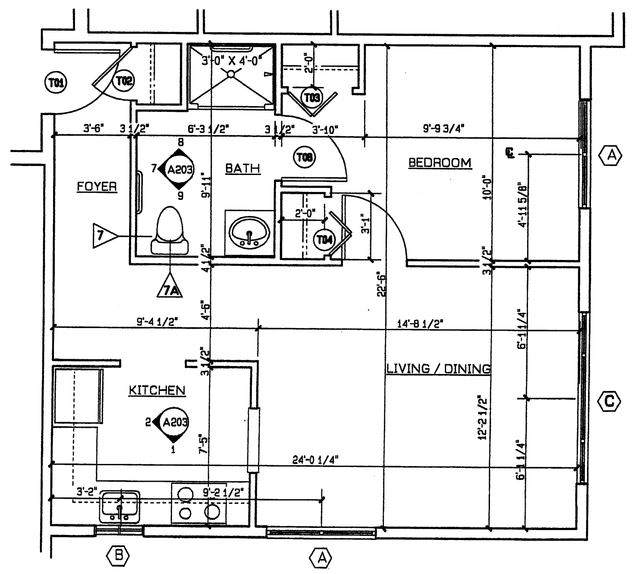

B UNIT TYPE B
SCALE 1/4" = 1'-0"

NOTE:
FOR TYPICAL PARTITION TYPES AND DIMENSIONS, REFERENCE UNIT TYPE A

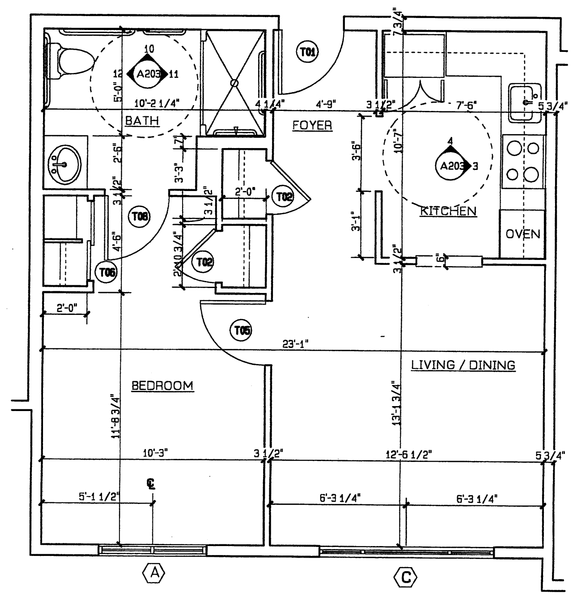

C H.C. UNIT
SCALE 1/4" = 1'-0"

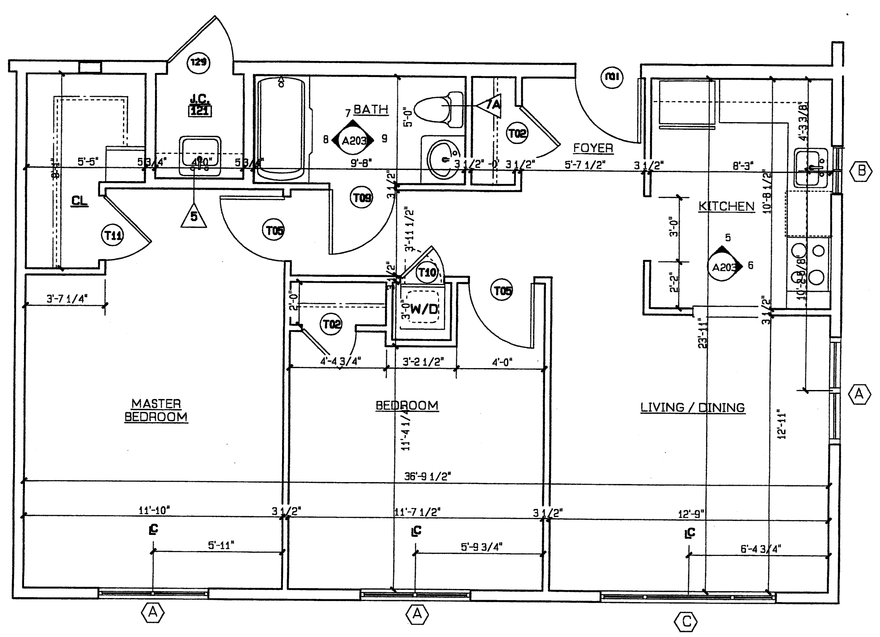

D MANAGER'S UNIT
SCALE 1/4" = 1'-0"

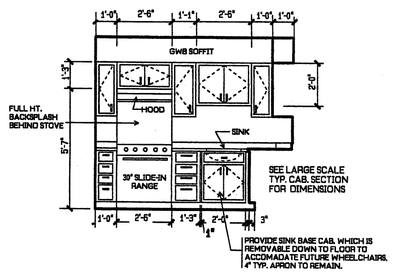

1 TYP UNIT TYPE 'A & B' KITCH. ELEV.
SCALE 1/4" = 1'-0"
(WINDOW ABOVE SINK IN UNIT B)

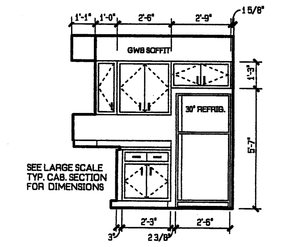

2 TYP UNIT TYPE 'A & B' KITCH. ELEV.
SCALE 1/4" = 1'-0"

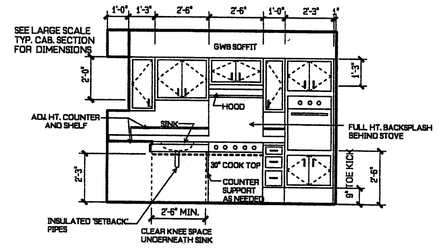

3 TYPICAL H.C. KITCHEN ELEVATION
SCALE 1/4" = 1'-0"

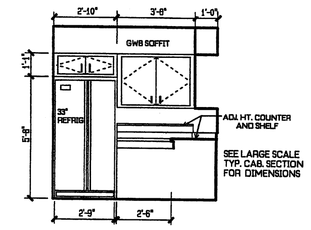

4 TYPICAL H.C. KITCHEN ELEVATION
SCALE 1/4" = 1'-0"

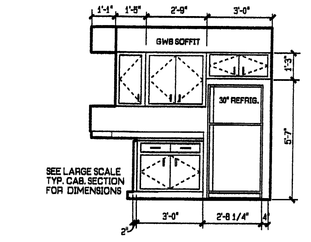

5 MANAGER'S UNIT KITCHEN ELEVATION
SCALE 1/4" = 1'-0"

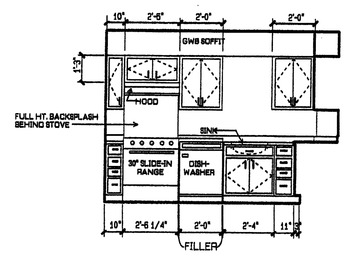

6 MANAGER'S UNIT KITCHEN ELEVATION
SCALE 1/4" = 1'-0"

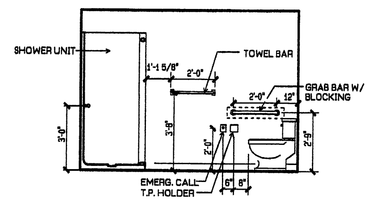

7 TYPICAL BATH ELEVATION - UNIT 'A'
SCALE 1/4" = 1'-0" (UNIT B SIMILAR, MANAGER'S UNIT W/ TUB)

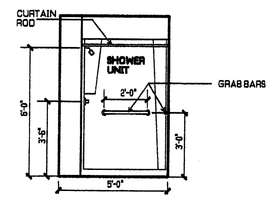

8 TYPICAL BATH ELEVATION - UNIT 'A'
SCALE 1/4" = 1'-0" (UNIT B SIMILAR, MANAGER'S UNIT WITH TUB)

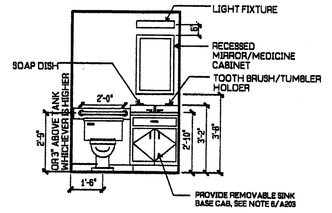

9 TYPICAL BATH ELEVATION - UNIT 'A'
SCALE 1/4" = 1'-0" (UNIT B & MANAGER'S UNIT OPPOSITE HAND)

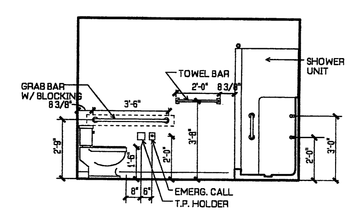

10 TYPICAL H.C. BATH ELEVATION
SCALE 1/4" = 1'-0"

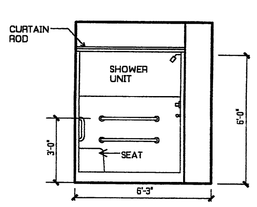

11 TYPICAL H.C. BATH ELEVATION
SCALE 1/4" = 1'-0"

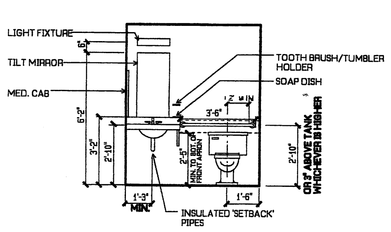

12 TYPICAL H.C. BATH ELEVATION
SCALE 1/4" = 1'-0"

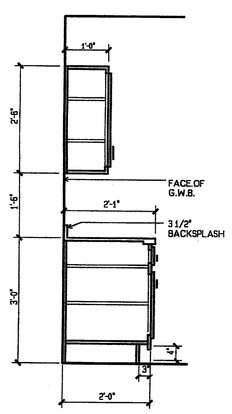

13 TYPICAL KITCHEN CABINET SECTION
SCALE 1/2" = 1'-0"

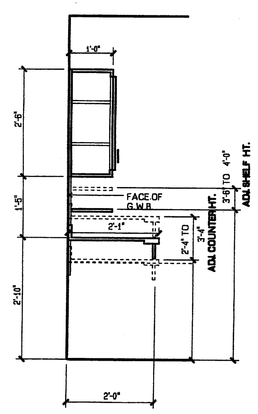

14 TYPICAL H.C. KITCHEN CABINET SECTION
SCALE 1/2" = 1'-0"

Revisions	No.	Date

Project:
PEAKS ISLAND V.O.A.
SENIOR HOUSING FACILITY
H.U.D. Project # 024-EE058

Central Avenue
Peaks Island, Maine

Drawing Title
UNIT PLANS AND INTERIOR ELEVATIONS

Tsomides Associates
Architects and Planners
389 Elliot Street
Newton Upper Falls, MA 02464
(617) 969-4774
Fax (617) 969-4793

REGISTERED ARCHITECT ASSISTANT TSOMIDES No. 531 STATE OF MAINE

DRAWN BY	MMF, JD
DATE ISSUED	02/23/04
SCALE	1/4" = 1'-0" or as noted
DRAWING NUMBER	A-202