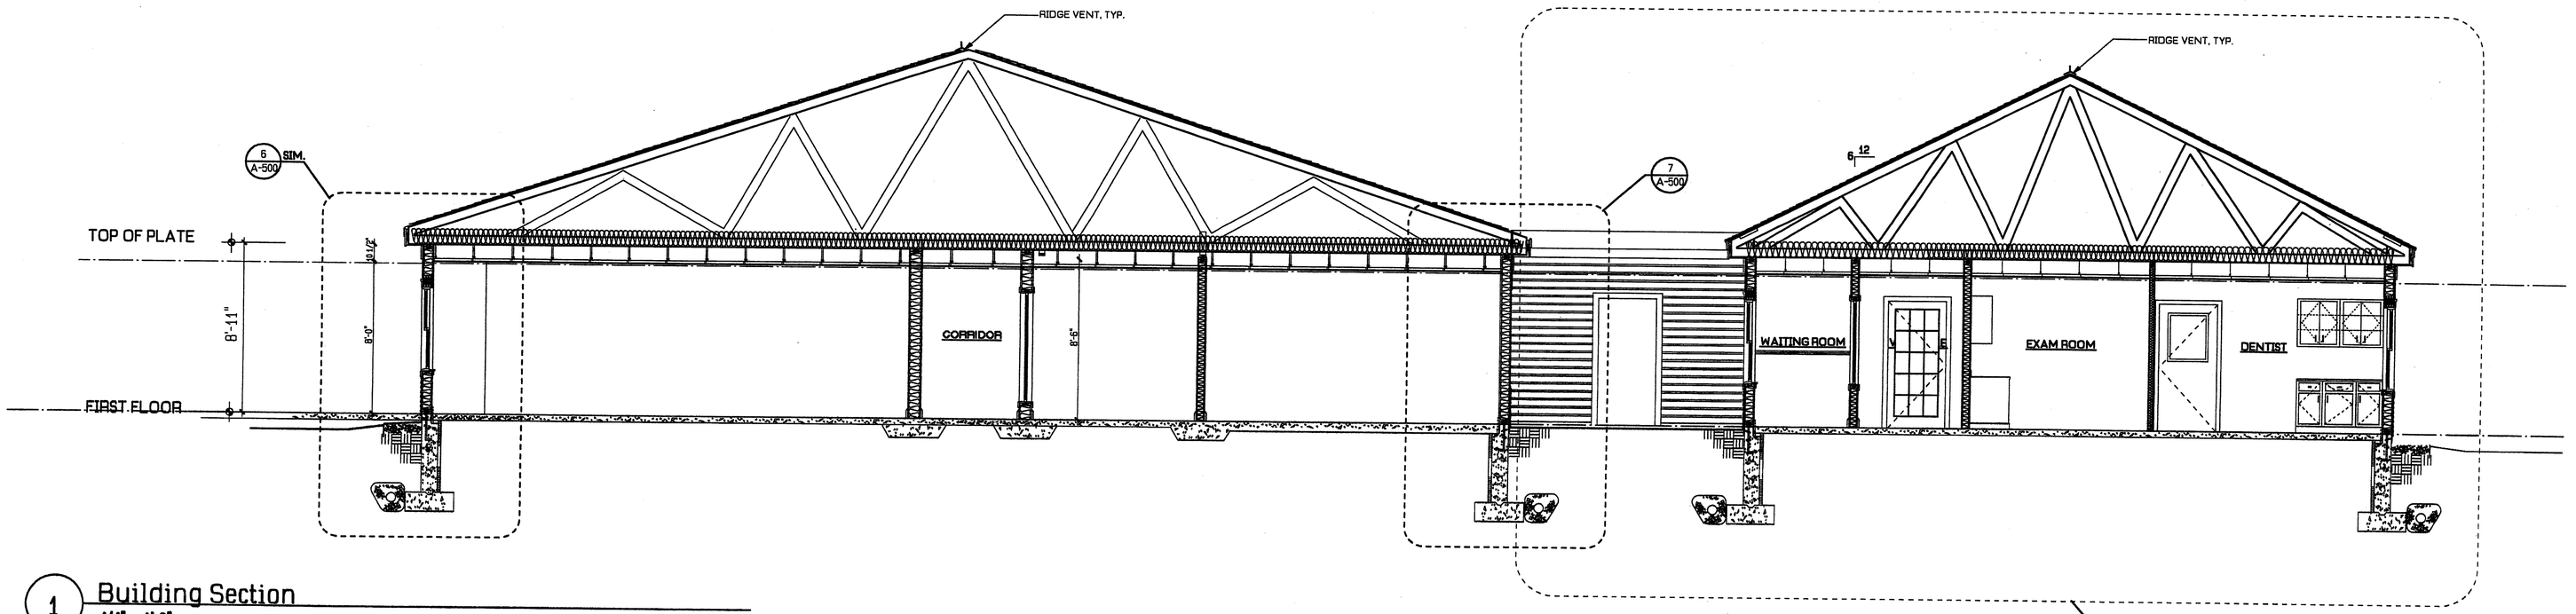

1 Building Section
1/4" = 1'-0"

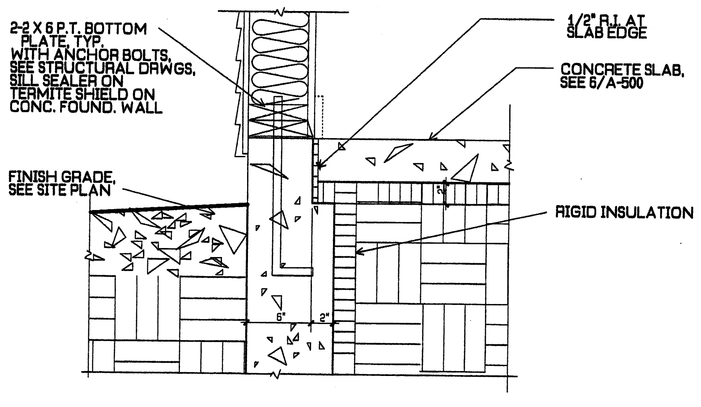

2 Typical Foundation Detail
1 1/2" = 1'-0"

3 NOT USED

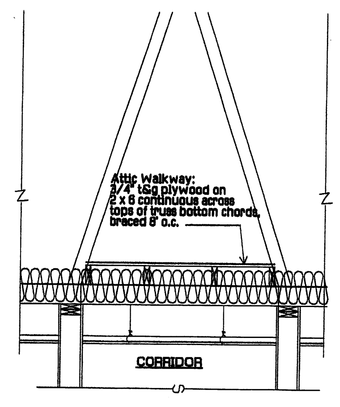

4 Attic Walkway @ Health Center
1/2" = 1'-0"

5 NOT USED

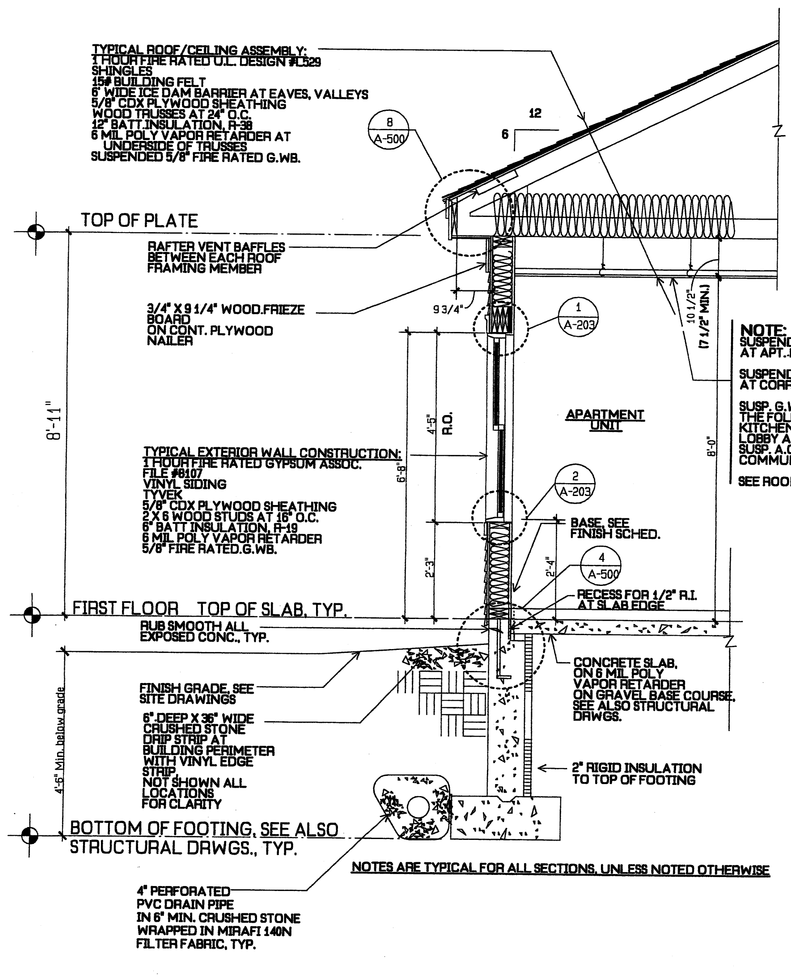

6 Typical Wall Section
1/2" = 1'-0"

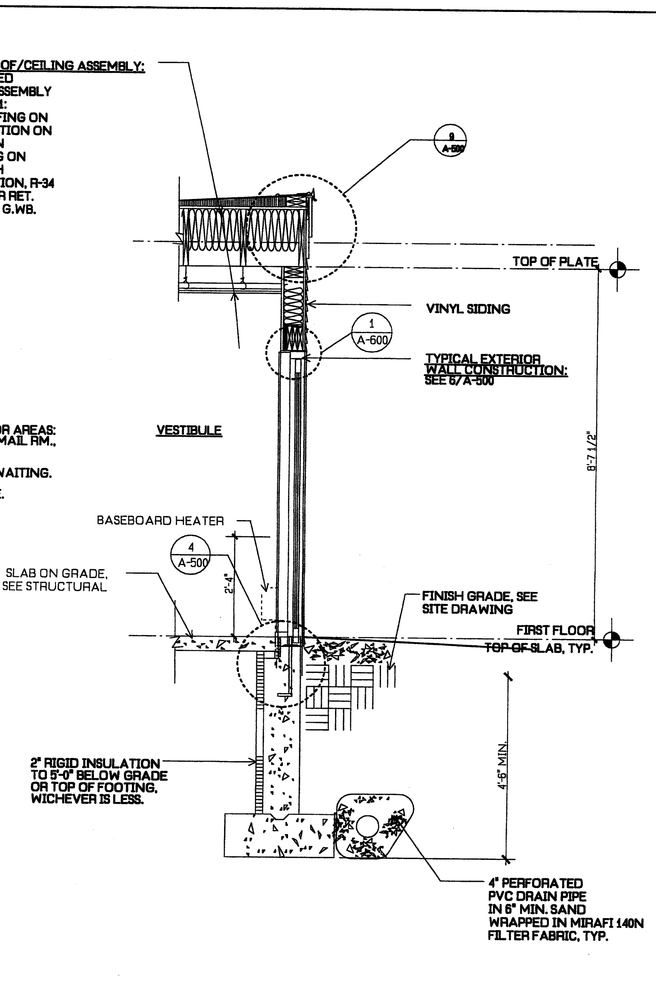

7 Section at Vestibule 114
1/2" = 1'-0"

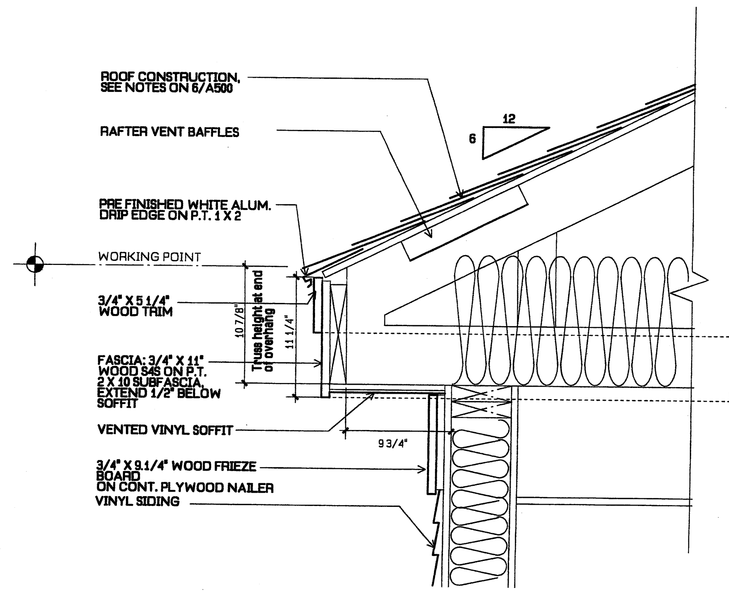

8 Typical Cornice Detail
1 1/2" = 1'-0"

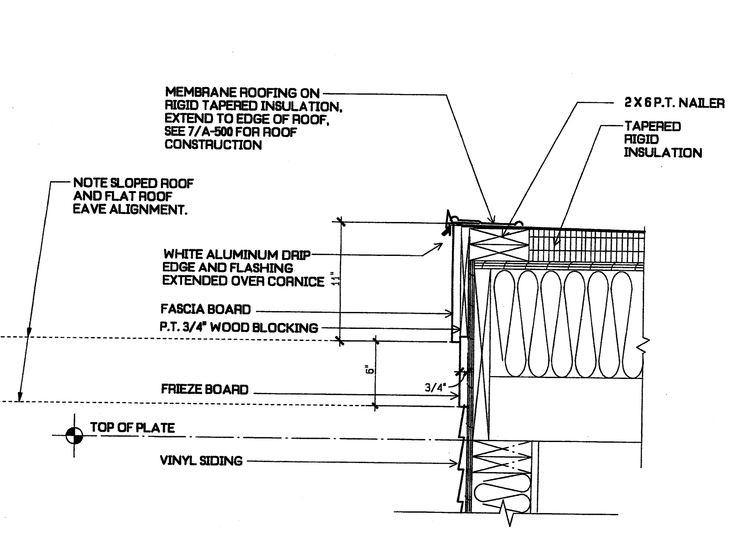

9 Detail @ Roof Edge
1 1/2" = 1'-0"

Revisions	No.	Date

Project:
PEAKS ISLAND V.O.A.
ELDERLY HOUSING
H.U.D. Project # 024-EE058

Central Avenue
Peaks Island, Maine

Drawing Title
WALL SECTIONS
&
DETAILS

Tsomides Associates
Architects and Planners
389 Elliot Street
Newton Upper Falls, MA 02164
(617) 969-4774
Fax (617) 969-4793

REGISTERED ARCHITECT
JOHN CONSTANTINE TSOMIDES
No. 5531
STATE OF MAINE

DRAWN BY	MMF, JD
DATE ISSUED	02/23/04
SCALE	AS NOTED
DRAWING NUMBER	A-500