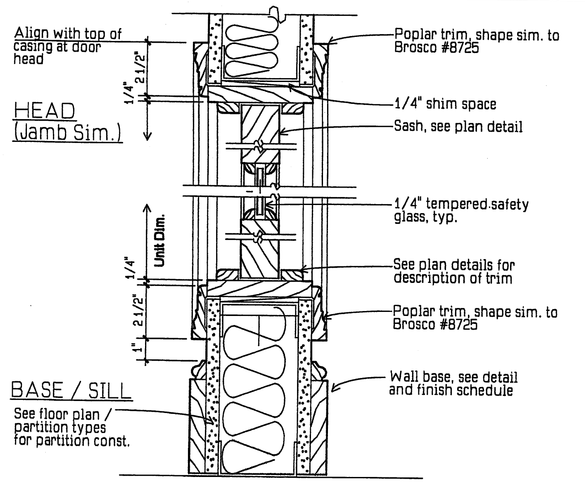

1 Section at Interior Glazing
3"=1'-0" 06 / 08

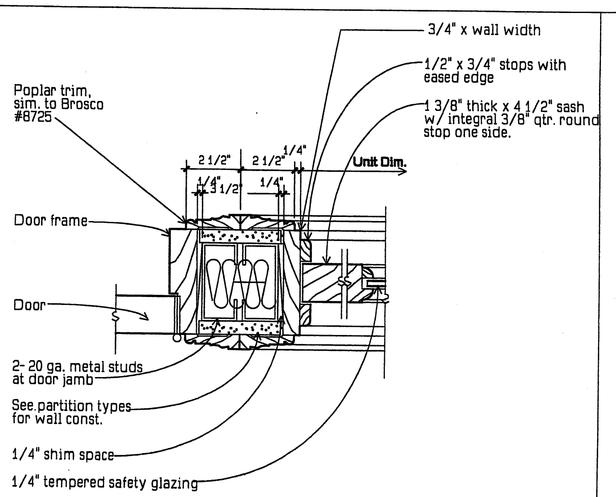

5 Plan at Interior Glazing / Door Jamb
3" = 1'-0" 06 / 08

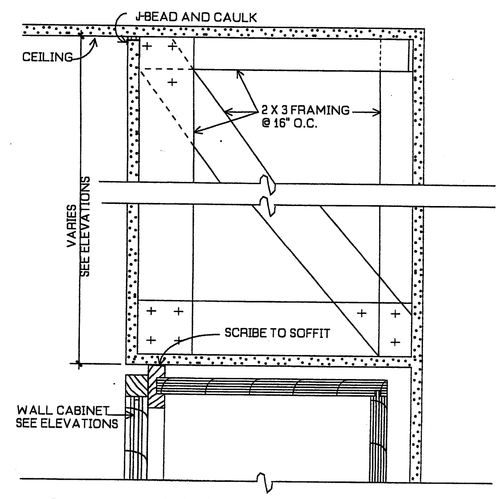

9 Gypsum Wallboard Soffit Above Wall Cabinets
3" = 1'-0" 06400

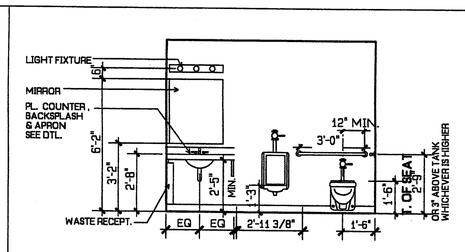

12 MEN'S RM. TOILET #120
SCALE 1/4" = 1'-0"

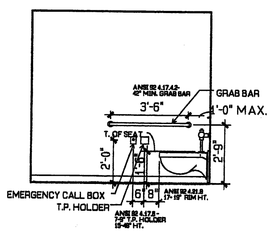

13 WOMEN'S RM. TOILET #119
SCALE 1/4" = 1'-0" (MEN'S RM 120 SIM., OPP. HAND)

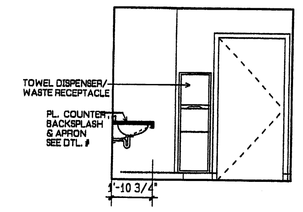

14 WOMEN'S RM. TOILET #119
SCALE 1/4" = 1'-0" (MEN'S RM 120 SIM., OPP. HAND)

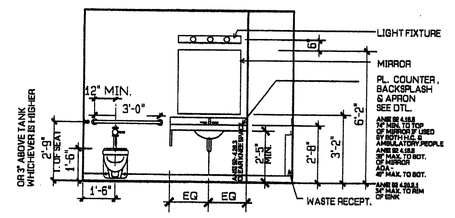

15 WOMEN'S RM. TOILET #119
SCALE 1/4" = 1'-0"

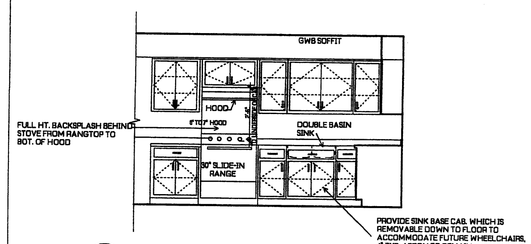

16 COMMUNITY RM. KITCHEN #122
SCALE 1/4" = 1'-0"

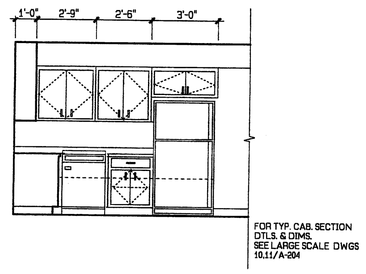

17 COMMUNITY RM. KITCHEN #128
SCALE 1/4" = 1'-0"

18 NOT USED

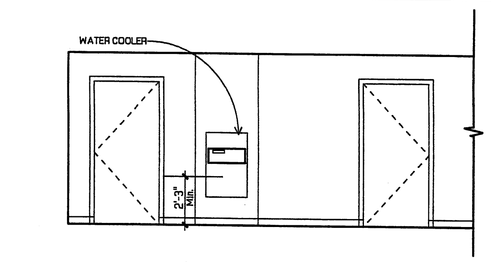

19 PUBLIC TELEPHONE / WATER COOLER
SCALE 1/4" = 1'-0"

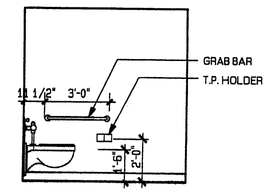

20 HEALTH CLINIC TOILET #110
SCALE 1/4" = 1'-0"

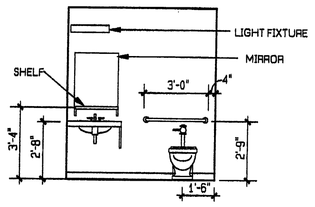

21 HEALTH CLINIC TOILET #110
SCALE 1/4" = 1'-0"

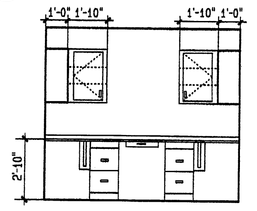

22 LAB #104 LAMINATE CLAD CASEWORK TYPICAL
SCALE 1/4" = 1'-0"

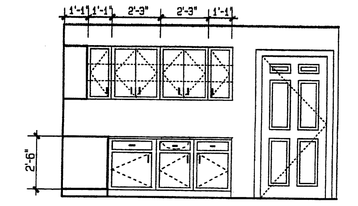

23 LAB #104 LAMINATE CLAD CASEWORK TYPICAL
SCALE 1/4" = 1'-0"

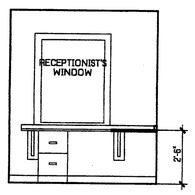

24 RECEPTION #102
SCALE 1/4" = 1'-0"

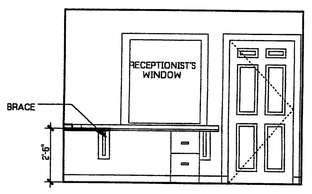

25 RECEPTION #102
SCALE 1/4" = 1'-0"

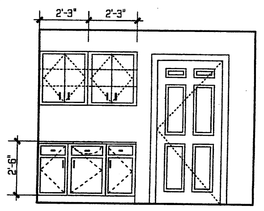

26 EXAM #105 (EXAM #107, #108 AND DENTIST #106 SIMILAR)
LAMINATE CLAD CASEWORK, TYPICAL.
SCALE 1/4" = 1'-0"

NOTE: FOR ALL HEALTH CENTER LAMINATE CLAD CASEWORK, SEE SPECIFICATIONS SECTION 06400, ARCHITECTURAL WOODWORK

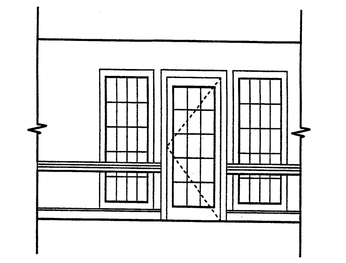

27 CORRIDOR #130 TO COMMUNITY ROOM
SCALE 1/4" = 1'-0"

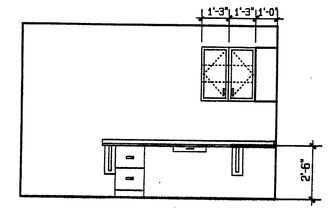

28 OFFICE #123
SCALE 1/4" = 1'-0"

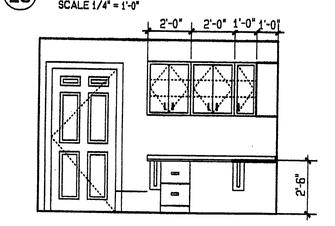

29 OFFICE #123
SCALE 1/4" = 1'-0"

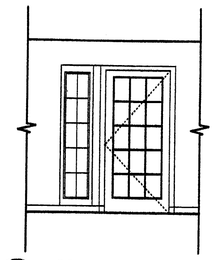

30 CORRIDOR AT LAUNDRY RM.
SCALE 1/4" = 1'-0"

2 Not Used

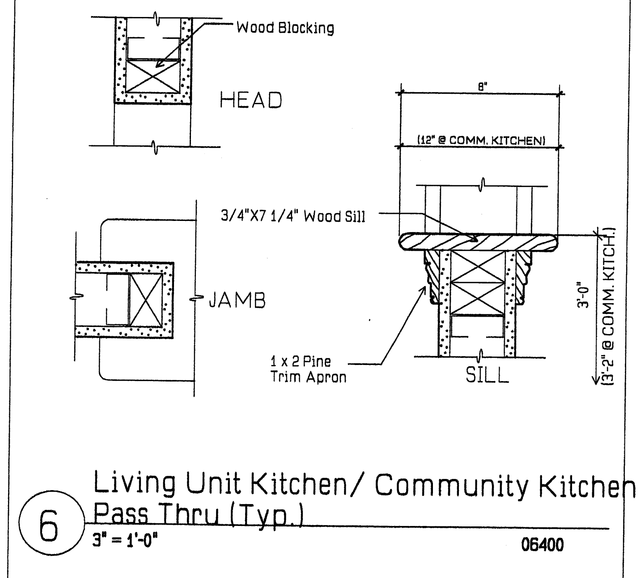

6 Living Unit Kitchen/ Community Kitchen Pass Thru (Typ.)
3" = 1'-0" 06400

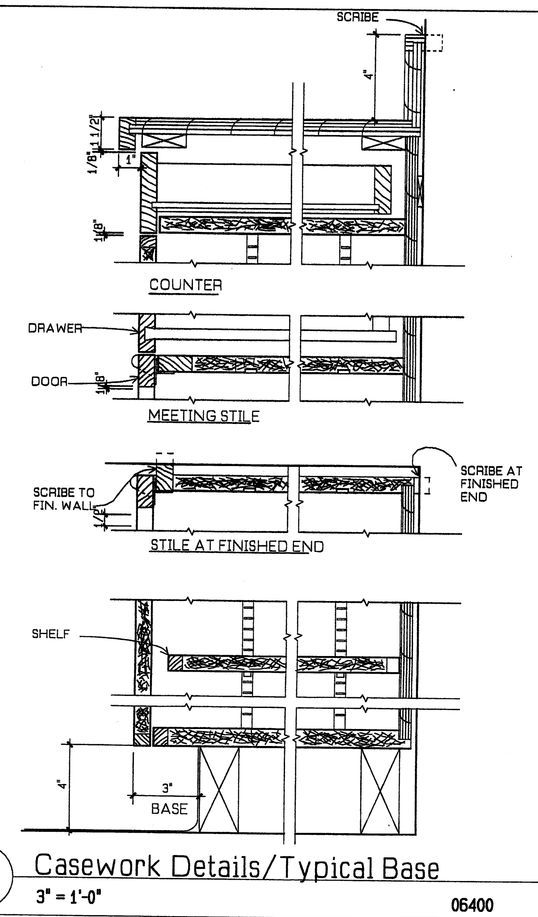

10 Casework Details/Typical Base
3" = 1'-0" 06400

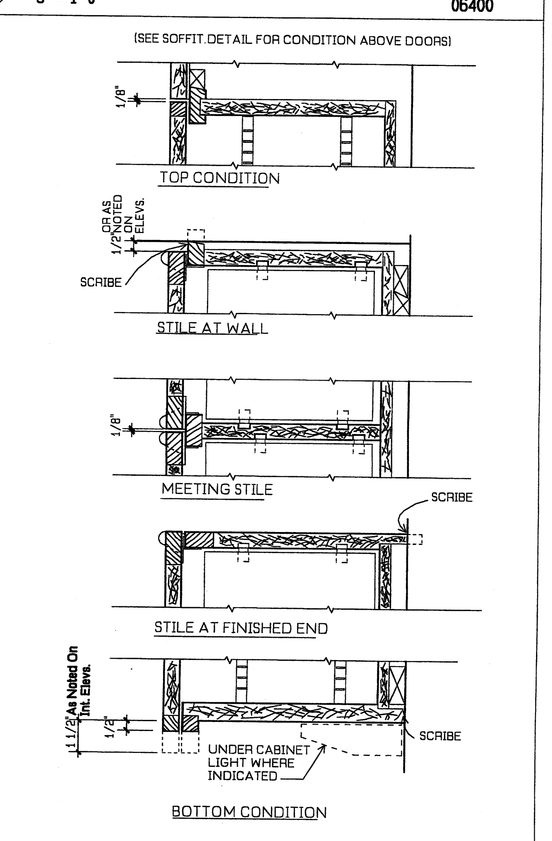

11 Casework Details/Typ. Wall Cabinet
3" = 1'-0" 06400

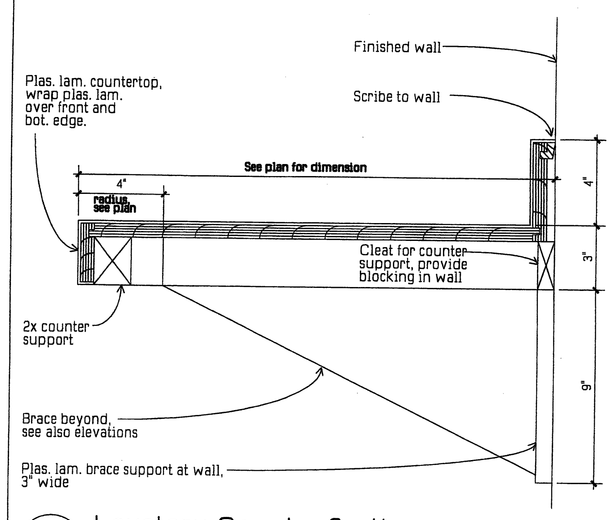

3 Lavatory Counter Section
3" = 1'-0" (AT H.C. AND PUBLIC TOILETS ONLY) 06400

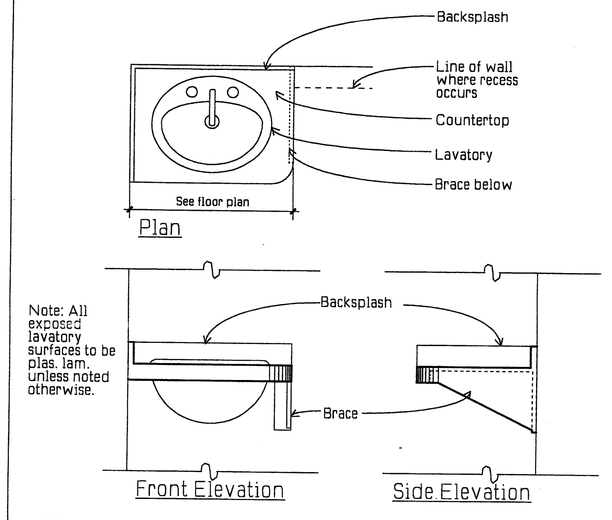

7 Lavatory Plan and Elevations
3/4" = 1'-0" (AT H.C. TOILETS ONLY) 06400

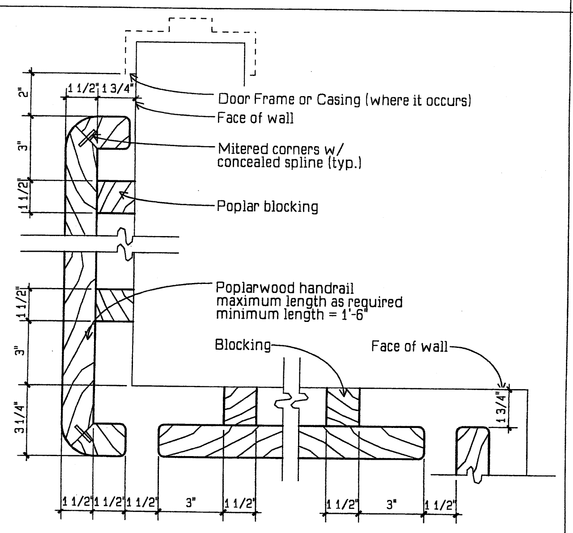

4 Handrail Plan Detail
3" = 1'-0" 06400

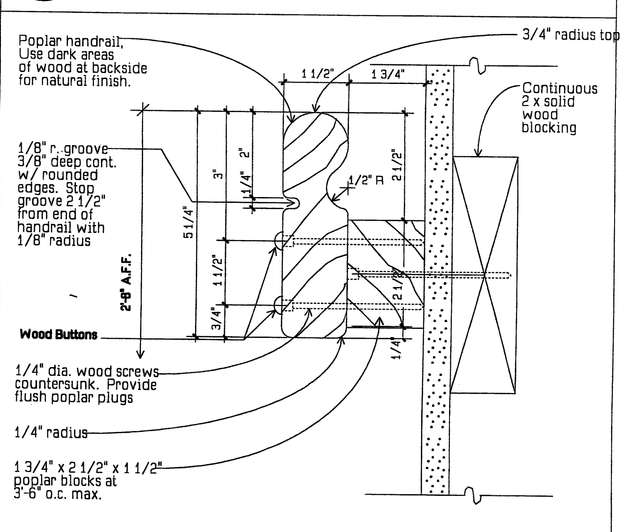

8 Wood Handrail Section
1/2 Full Scale Utilitarian 06400

Revisions	No.	Date

Project:

PEAKS ISLAND VOA
ELDERLY HOUSING
H.U.D. Project #024-EE058

Central Avenue
Peaks Island, Maine

Drawing Title

INTERIOR ELEVATIONS
MILLWORK DETAILS

Tsomides Associates
Architects and Planners
389 Elliot Street
Newton Upper Falls, MA 02164
(617) 969-4774
Fax (617) 969-4793

REGISTERED ARCHITECT CONSTANTINE L. TSOMIDES No. 531 STATE OF MAINE

DRAWN BY	DP
DATE ISSUED	02/23/04
SCALE	AS NOTED
DRAWING NUMBER	A-700