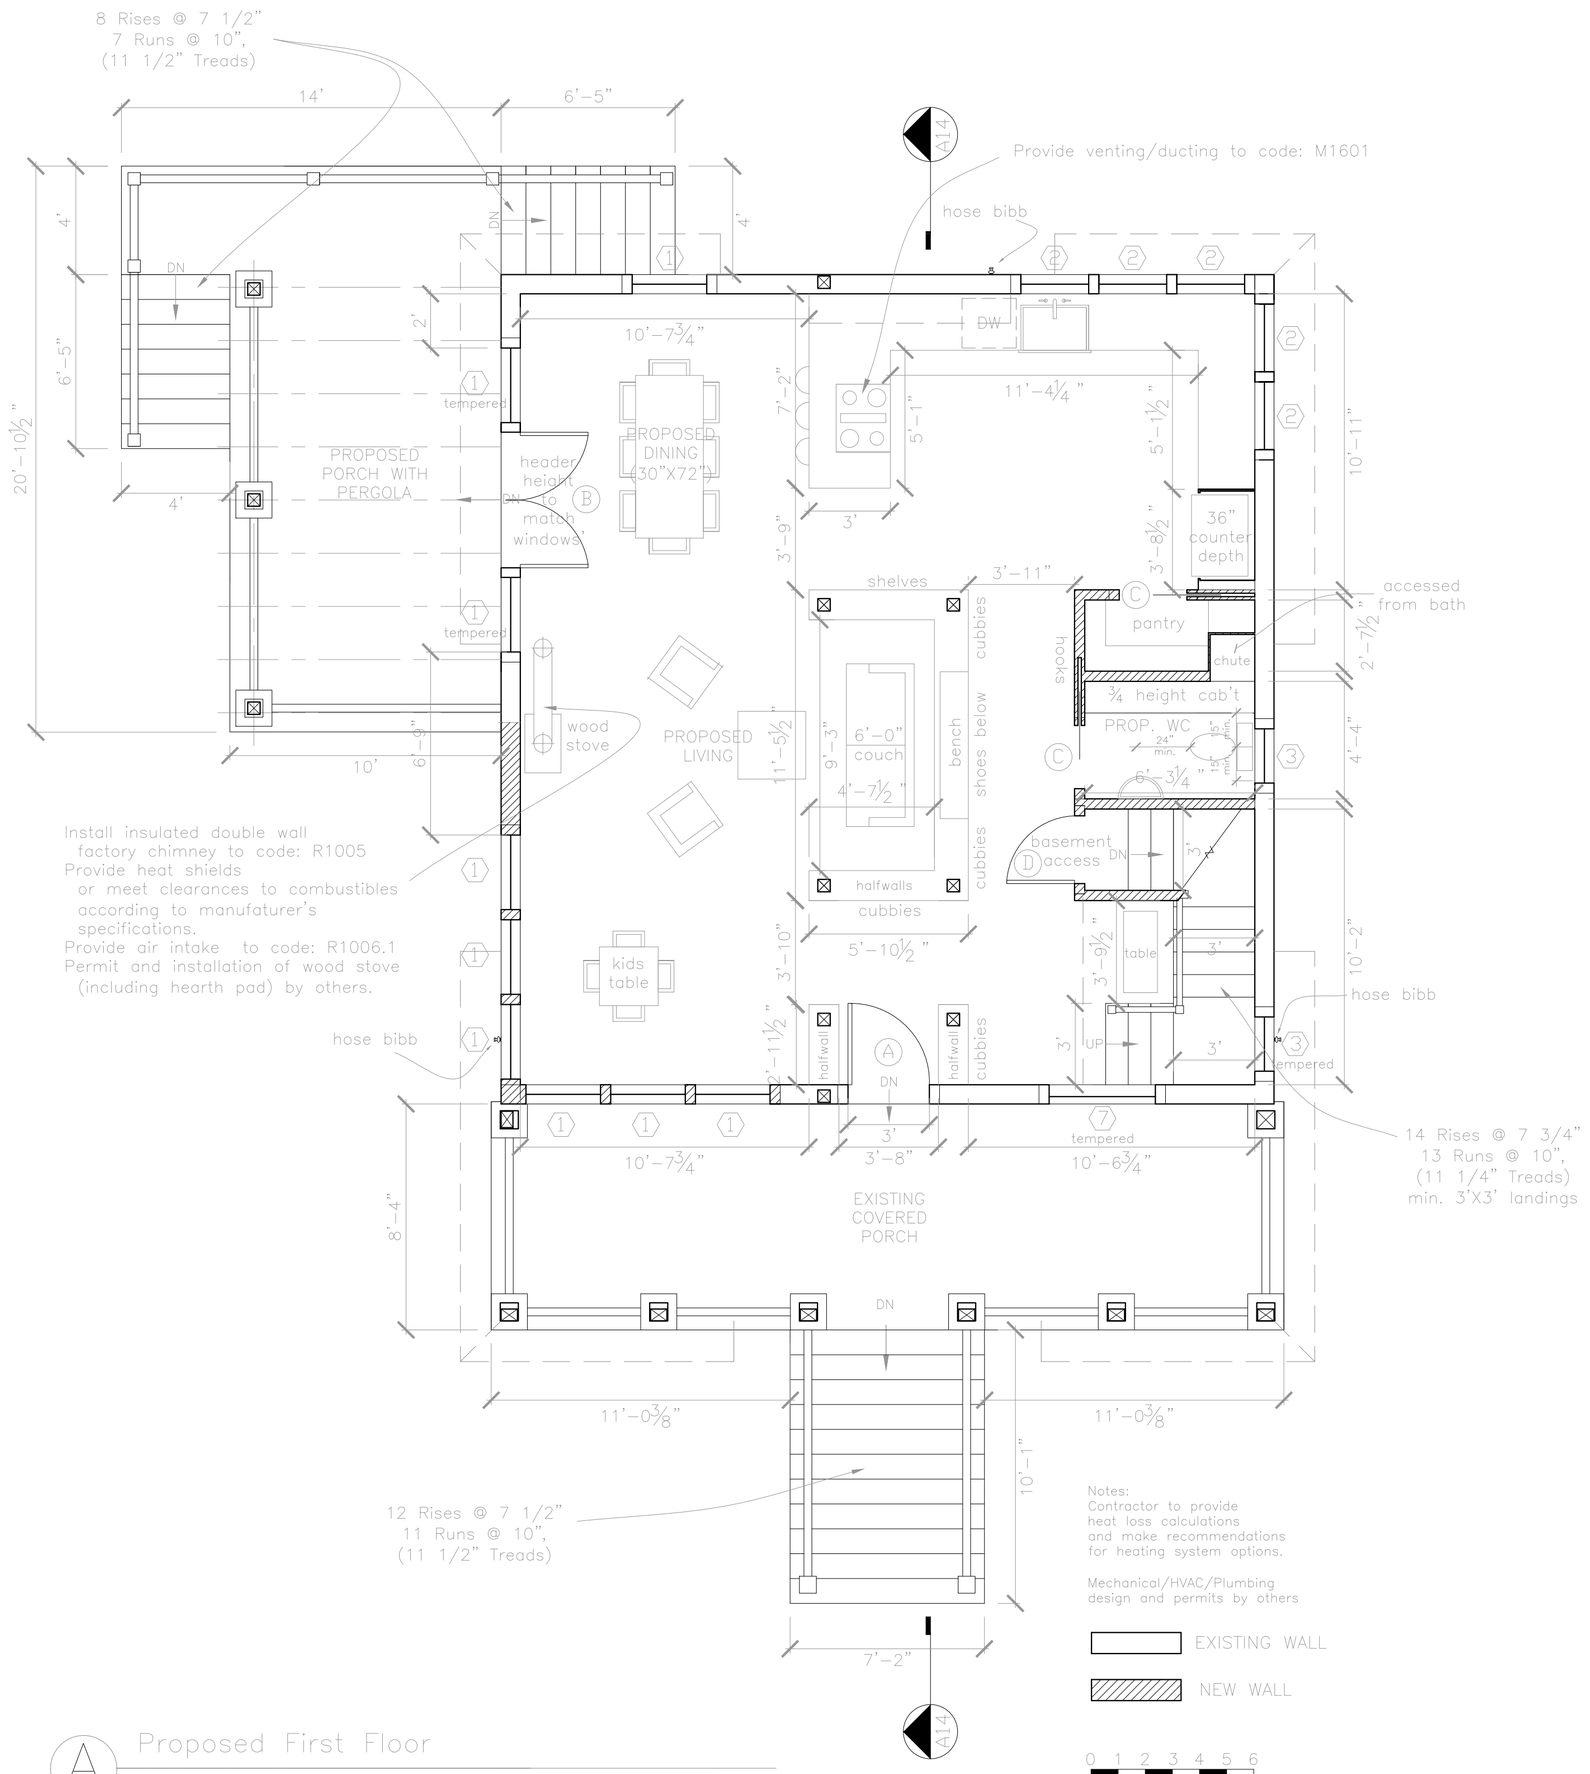

A Proposed First Floor
¼"=1'-0"

Rachel Conly
Architectural Design

26 Sterling Street
Peaks Island, Maine 04108
207.766.5625

Proposed First Floor Plan

STATE OF MAINE
ANDREW M. JACKSON
No. 13082
LICENSED PROFESSIONAL ENGINEER

PROJECT

Crosby Simmonds Residence

92 Central Avenue
Peaks Island, Me.
04108

DATE	REVISED
09.09.14	
SCALE ¼"=1'-0"	DRAWN BY Rachel & Harvey

NOTES

A8