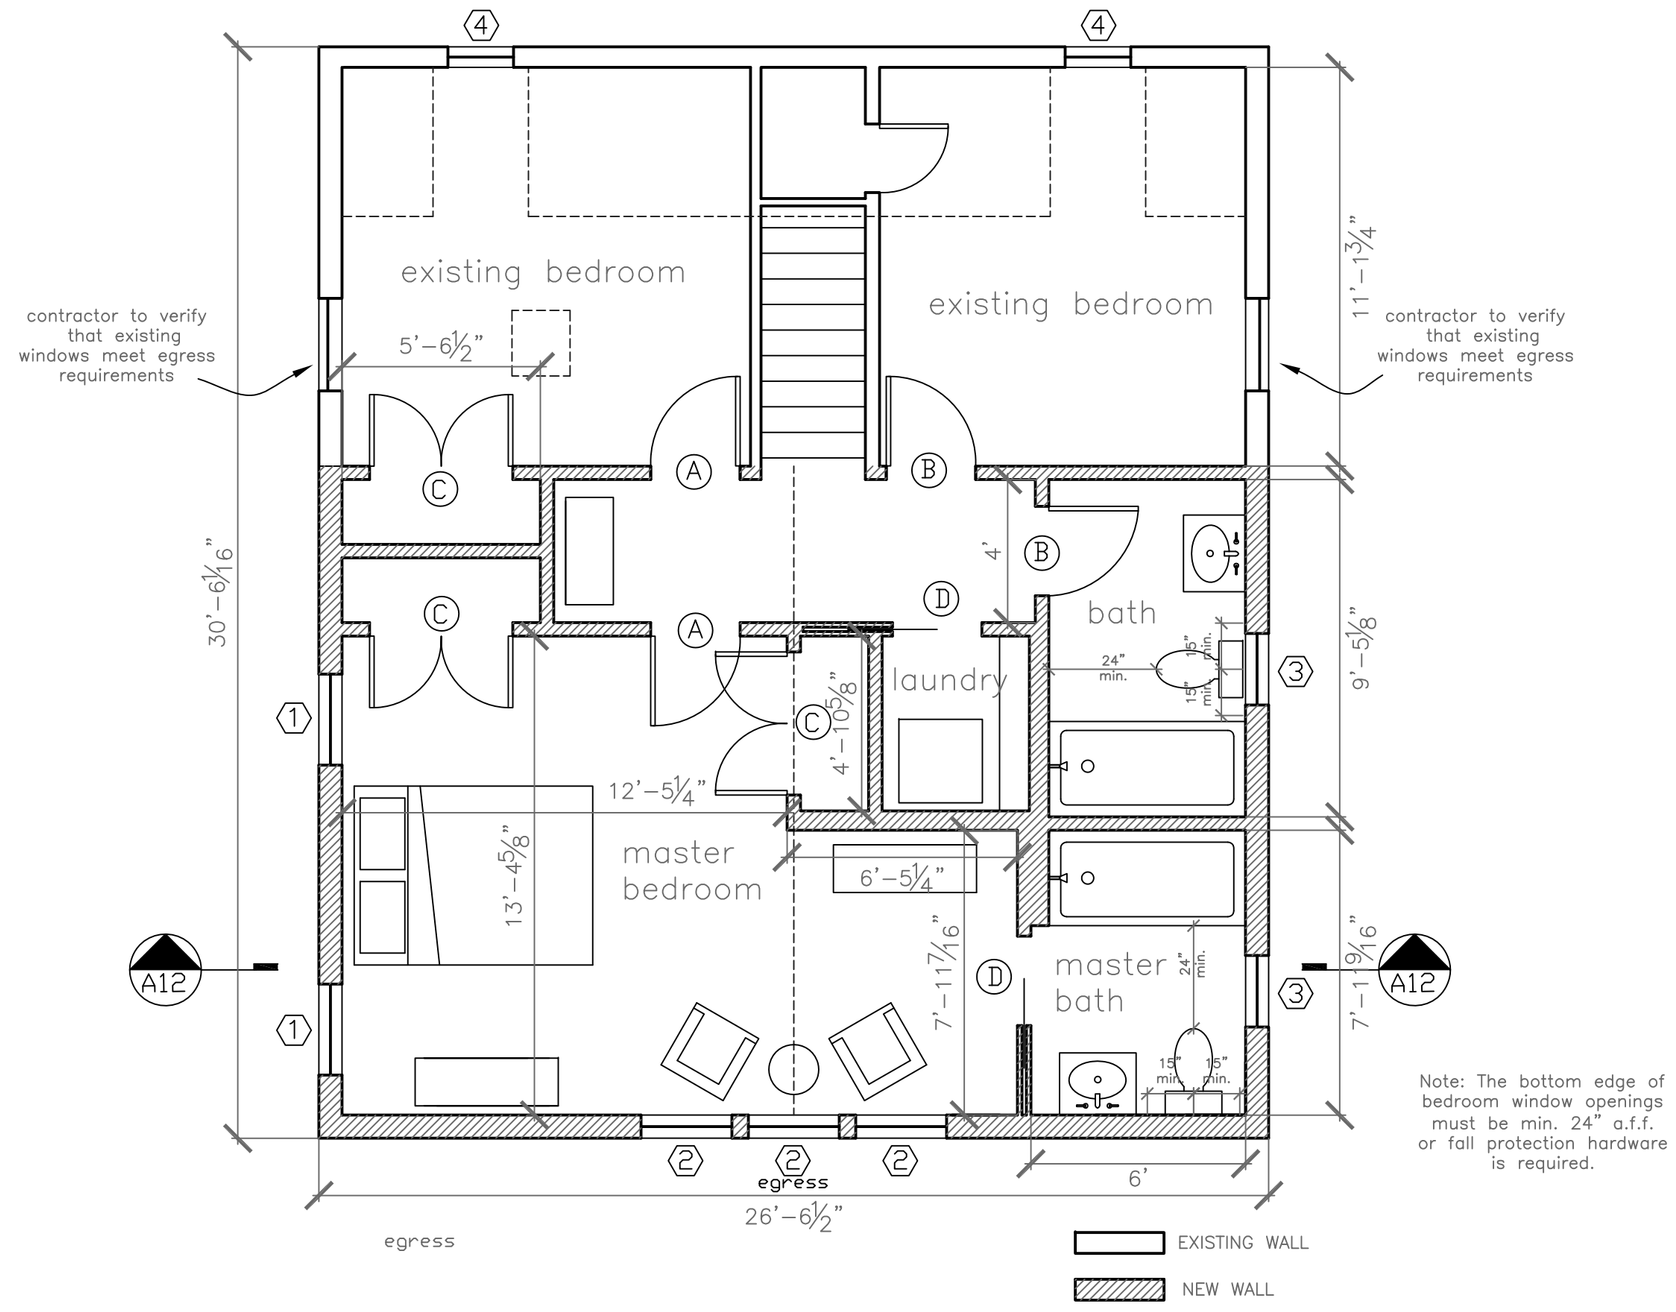

A Proposed Second Floor
1/4"=1'-0"

Rachel Conly
Architectural Design

26 Sterling Street
Peaks Island, Maine 04108
207.766.5625

Proposed Second Floor Plan

PROJECT

Cityview LLC

61 Upper A St.
Peaks Island, ME.
04108

DATE	REVISED
11.29.13	
SCALE	DRAWN BY
¼"=1'-0"	Harvey

NOTES

A7