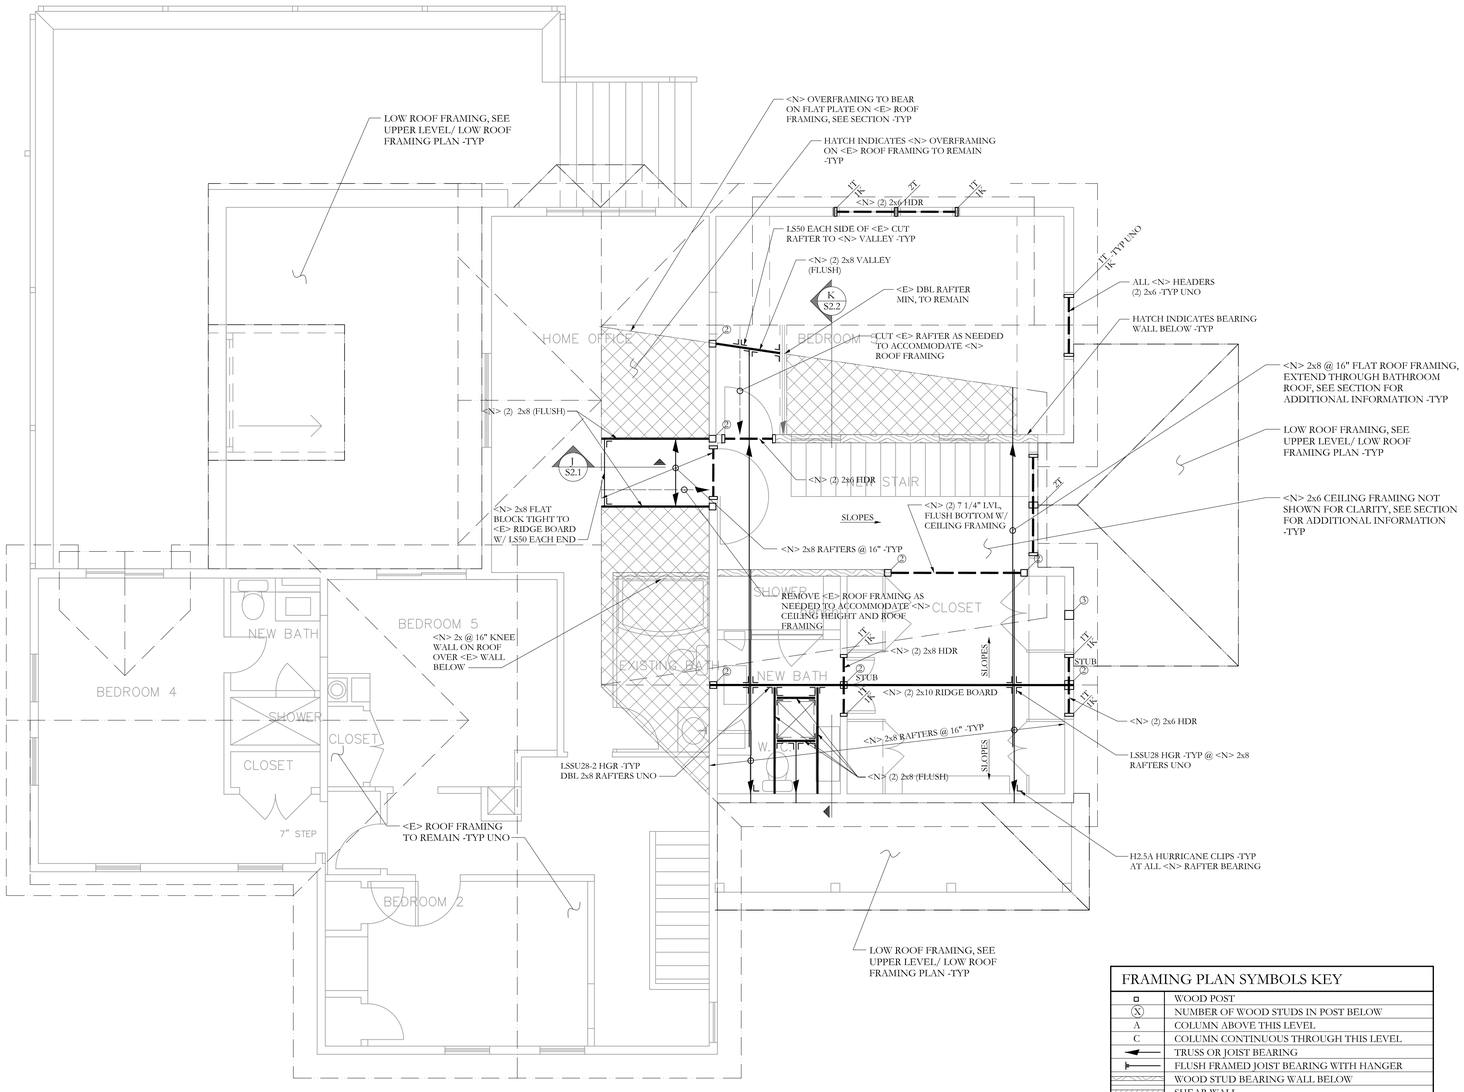

FRAMING PLAN SYMBOLS KEY	
▫	WOOD POST
(X)	NUMBER OF WOOD STUDS IN POST BELOW
A	COLUMN ABOVE THIS LEVEL
C	COLUMN CONTINUOUS THROUGH THIS LEVEL
◄	TRUSS OR JOIST BEARING
►—	FLUSH FRAMED JOIST BEARING WITH HANGER
	WOOD STUD BEARING WALL BELOW
	SHEAR WALL
<E>	EXISTING FRAMING MEMBER
<N>	NEW FRAMING MEMBER
"X"T	NUMBER OF TRIM STUDS UNDER HEADER
"X"K	NUMBER OF KING STUDS ADJACENT TO HEADER

ROOF FRAMING PLAN

NOTES: SCALE 1/4"=1'-0"

1. ROOF SHEATHING SHALL BE 5/8" OSB, SEE GENERAL NOTES FOR ADDITIONAL INFO
2. ALL WOOD COLUMNS IN 2x6 WALLS SHALL BE 3-2x6 AND IN 2x4 WALLS SHALL BE 3-2x4 UNLESS NOTED OTHERWISE ON PLANS.
3. ALL WOOD BEAMS ARE FLUSH, UNO
4. ALL HEADERS ARE 2-2x6, UNO
5. VERIFY ALL ROOF PITCHES W/ ARCH.
6. SEE S.10 FOR GENERAL STRUCTURAL NOTES
7. VERIFY ALL ALL CONDITIONS IN FIELD, CONTACT SI Inc. W/ ANY DISCREPANCIES

STATE OF MAINE
AARON C. JONES
No. 10968
LICENSED
PROFESSIONAL ENGINEER
09/7/11

RESIDENCE

JIM GREENWELL & EMILY MAGAL

130 ISLAND AVENUE
PEAKS ISLAND, MAINE 04108

JAMES W. GREENWELL, AIA, PLLC
A R C H I T E C T

158 ISLAND AVENUE
PEAKS ISLAND, ME 04108

VOICE 207-766-2509
CELL 202-607-8976

professional seal

Structural Integrity
Consulting Engineers, Inc.

77 Oak Street
Portland, ME, 04101
p. 207-774-4614
f. 866-793-7835
www.structuralinteg.com

BUILD WITH CONFIDENCE

© 2011 Structural Integrity Consulting Engineers, Inc.

SI# 11-0072

consultants

ISSUE	DATE
PERMIT	09.7.2011
STRUCTURAL ENGINEERING	08.12.2011
ZONING REVIEW	07.20.2011

DATE: 09.07.2011

SCALE: 1/4" = 1'-0"

ROOF FRAMING PLAN

S 1.4