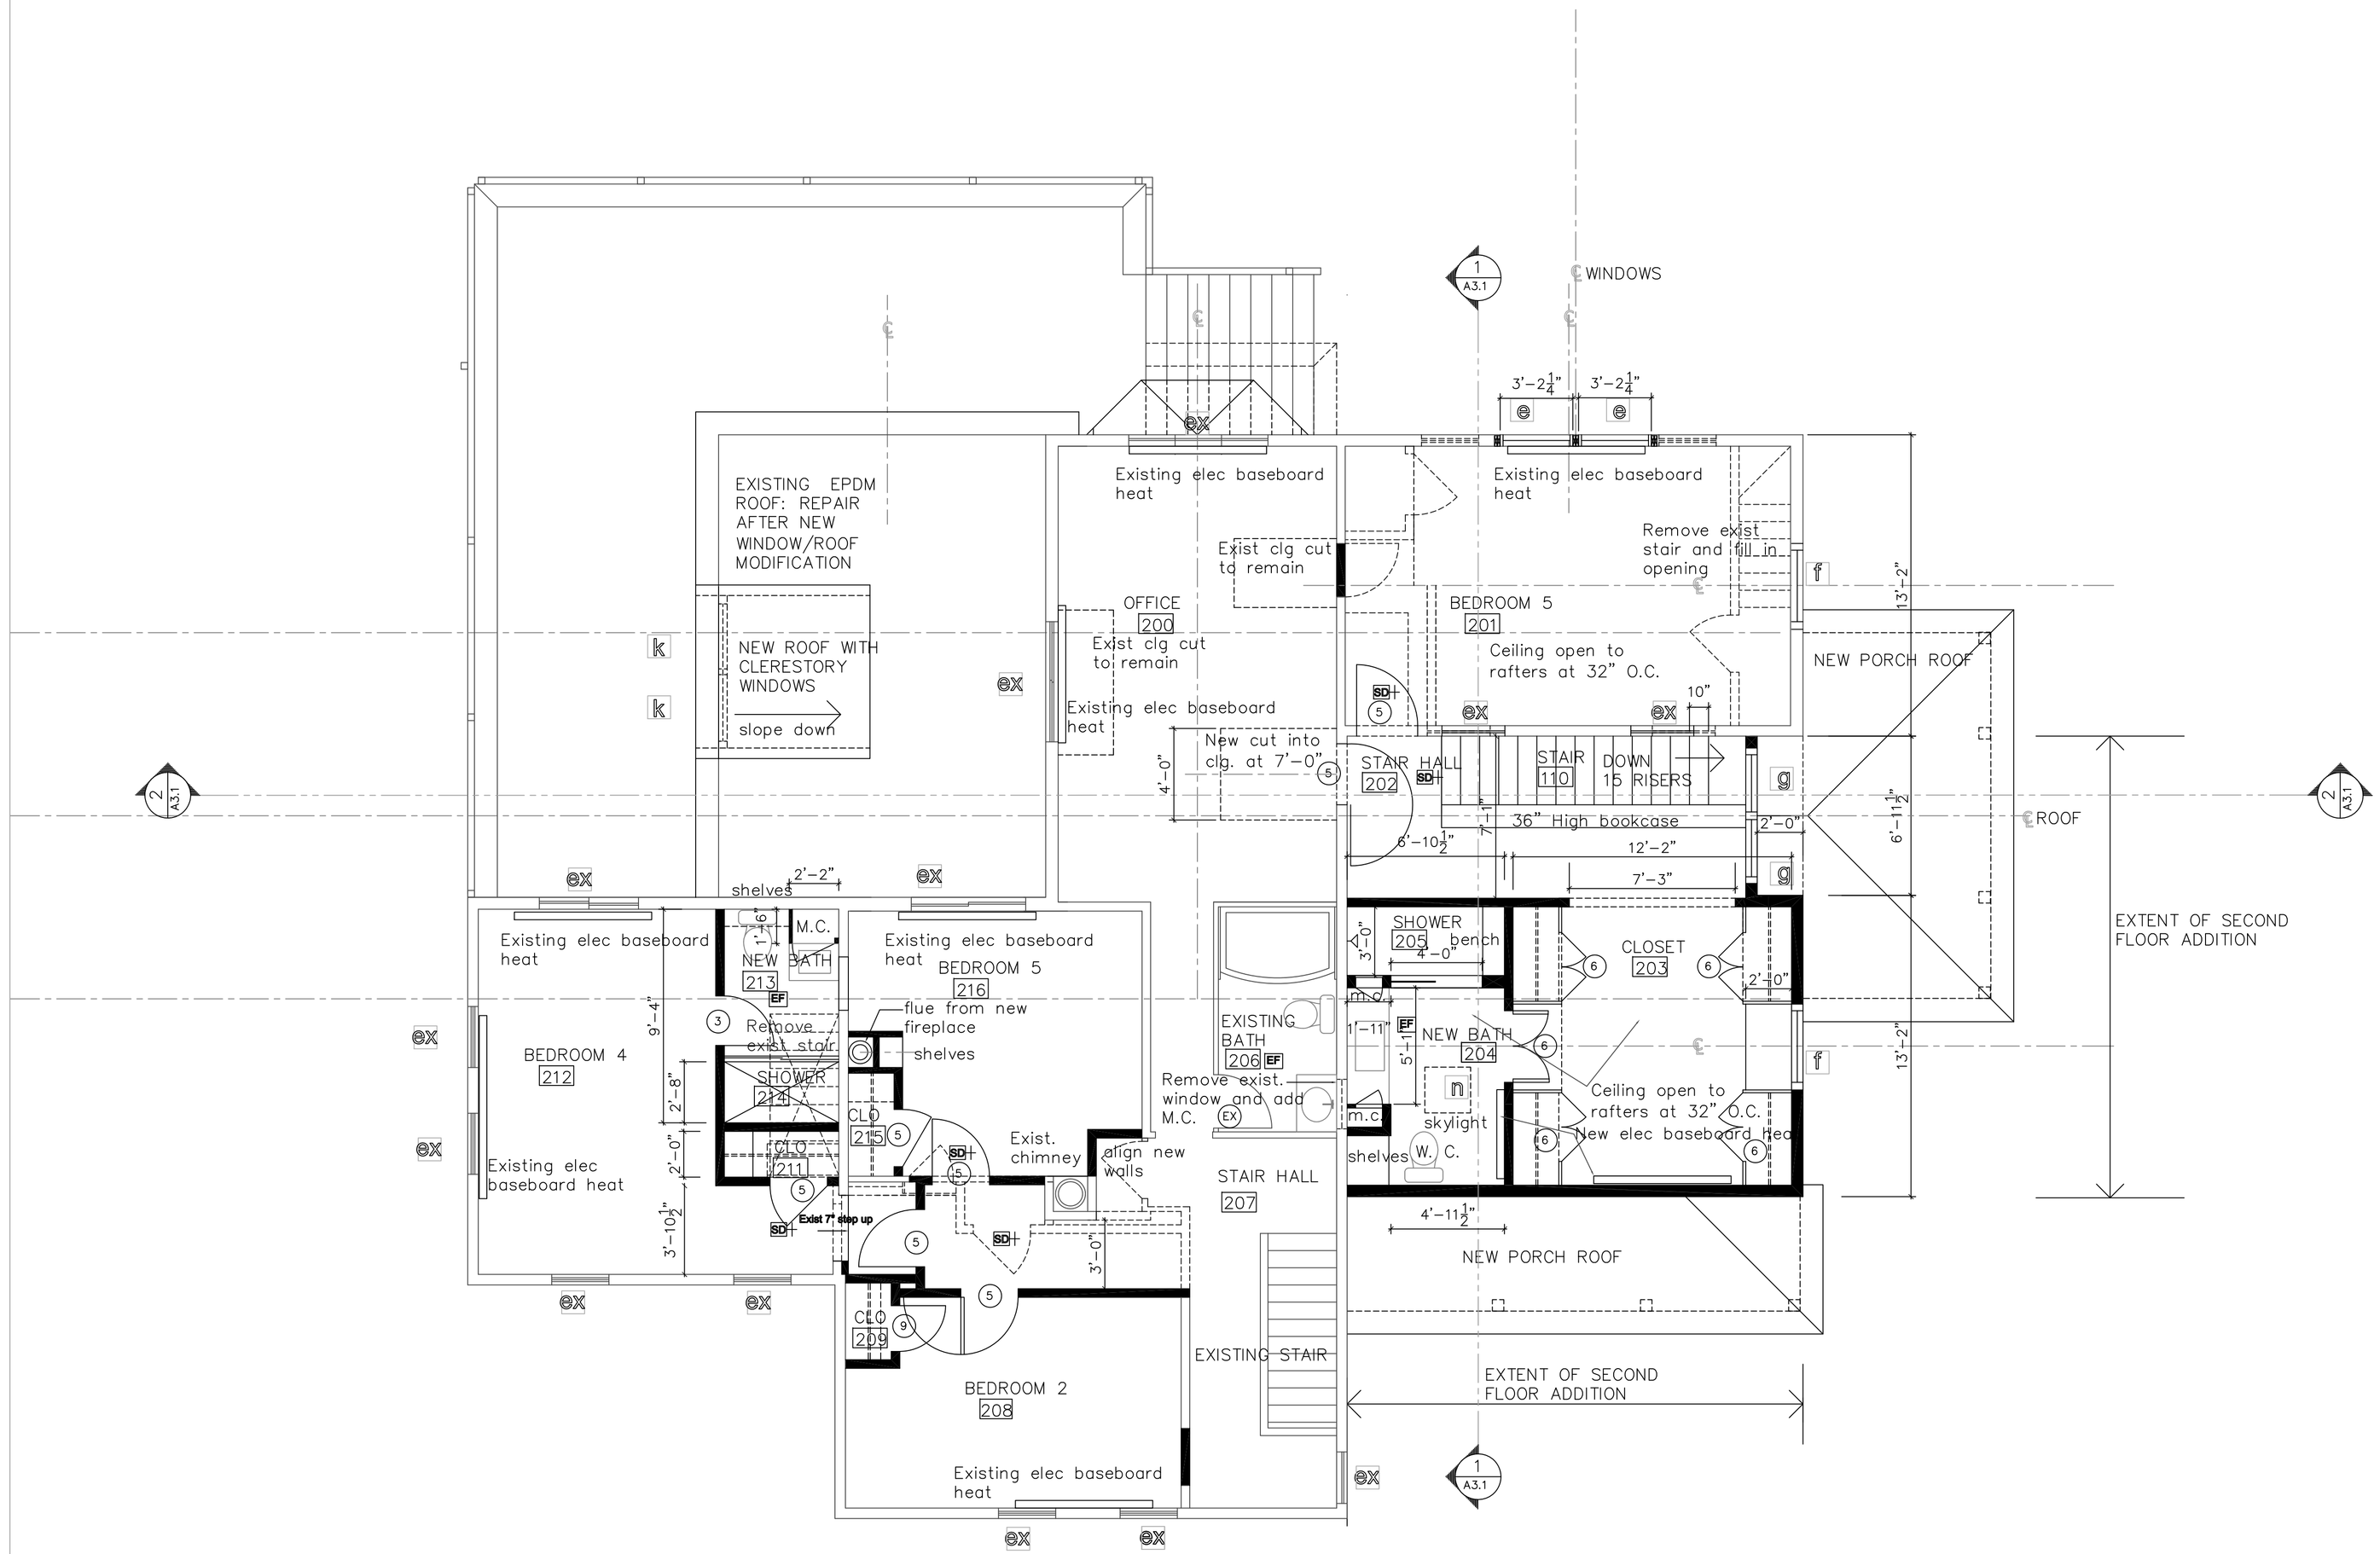

1
scale : 1/4" = 1'-0"

SECOND FLOOR PLAN

RESIDENCE

JIM GREENWELL & EMILY MAGAL

130 ISLAND AVENUE
PEAKS ISLAND, MAINE 04108

JAMES W. GREENWELL, AIA, PLLC
A R C H I T E C T

158 ISLAND AVENUE
PEAKS ISLAND, ME 04108

VOICE 207-766-2509
CELL 202-607-8976

professional seal

consultants

ISSUE	DATE
PERMITS	09.07.2011
STRUCTURAL ENGINEERING	08.12.2011
ZONING REVIEW	07.20.2011

DATE: 7.20.2011

SCALE: 1/4" = 1'-0"

second floor plan

A 1.3