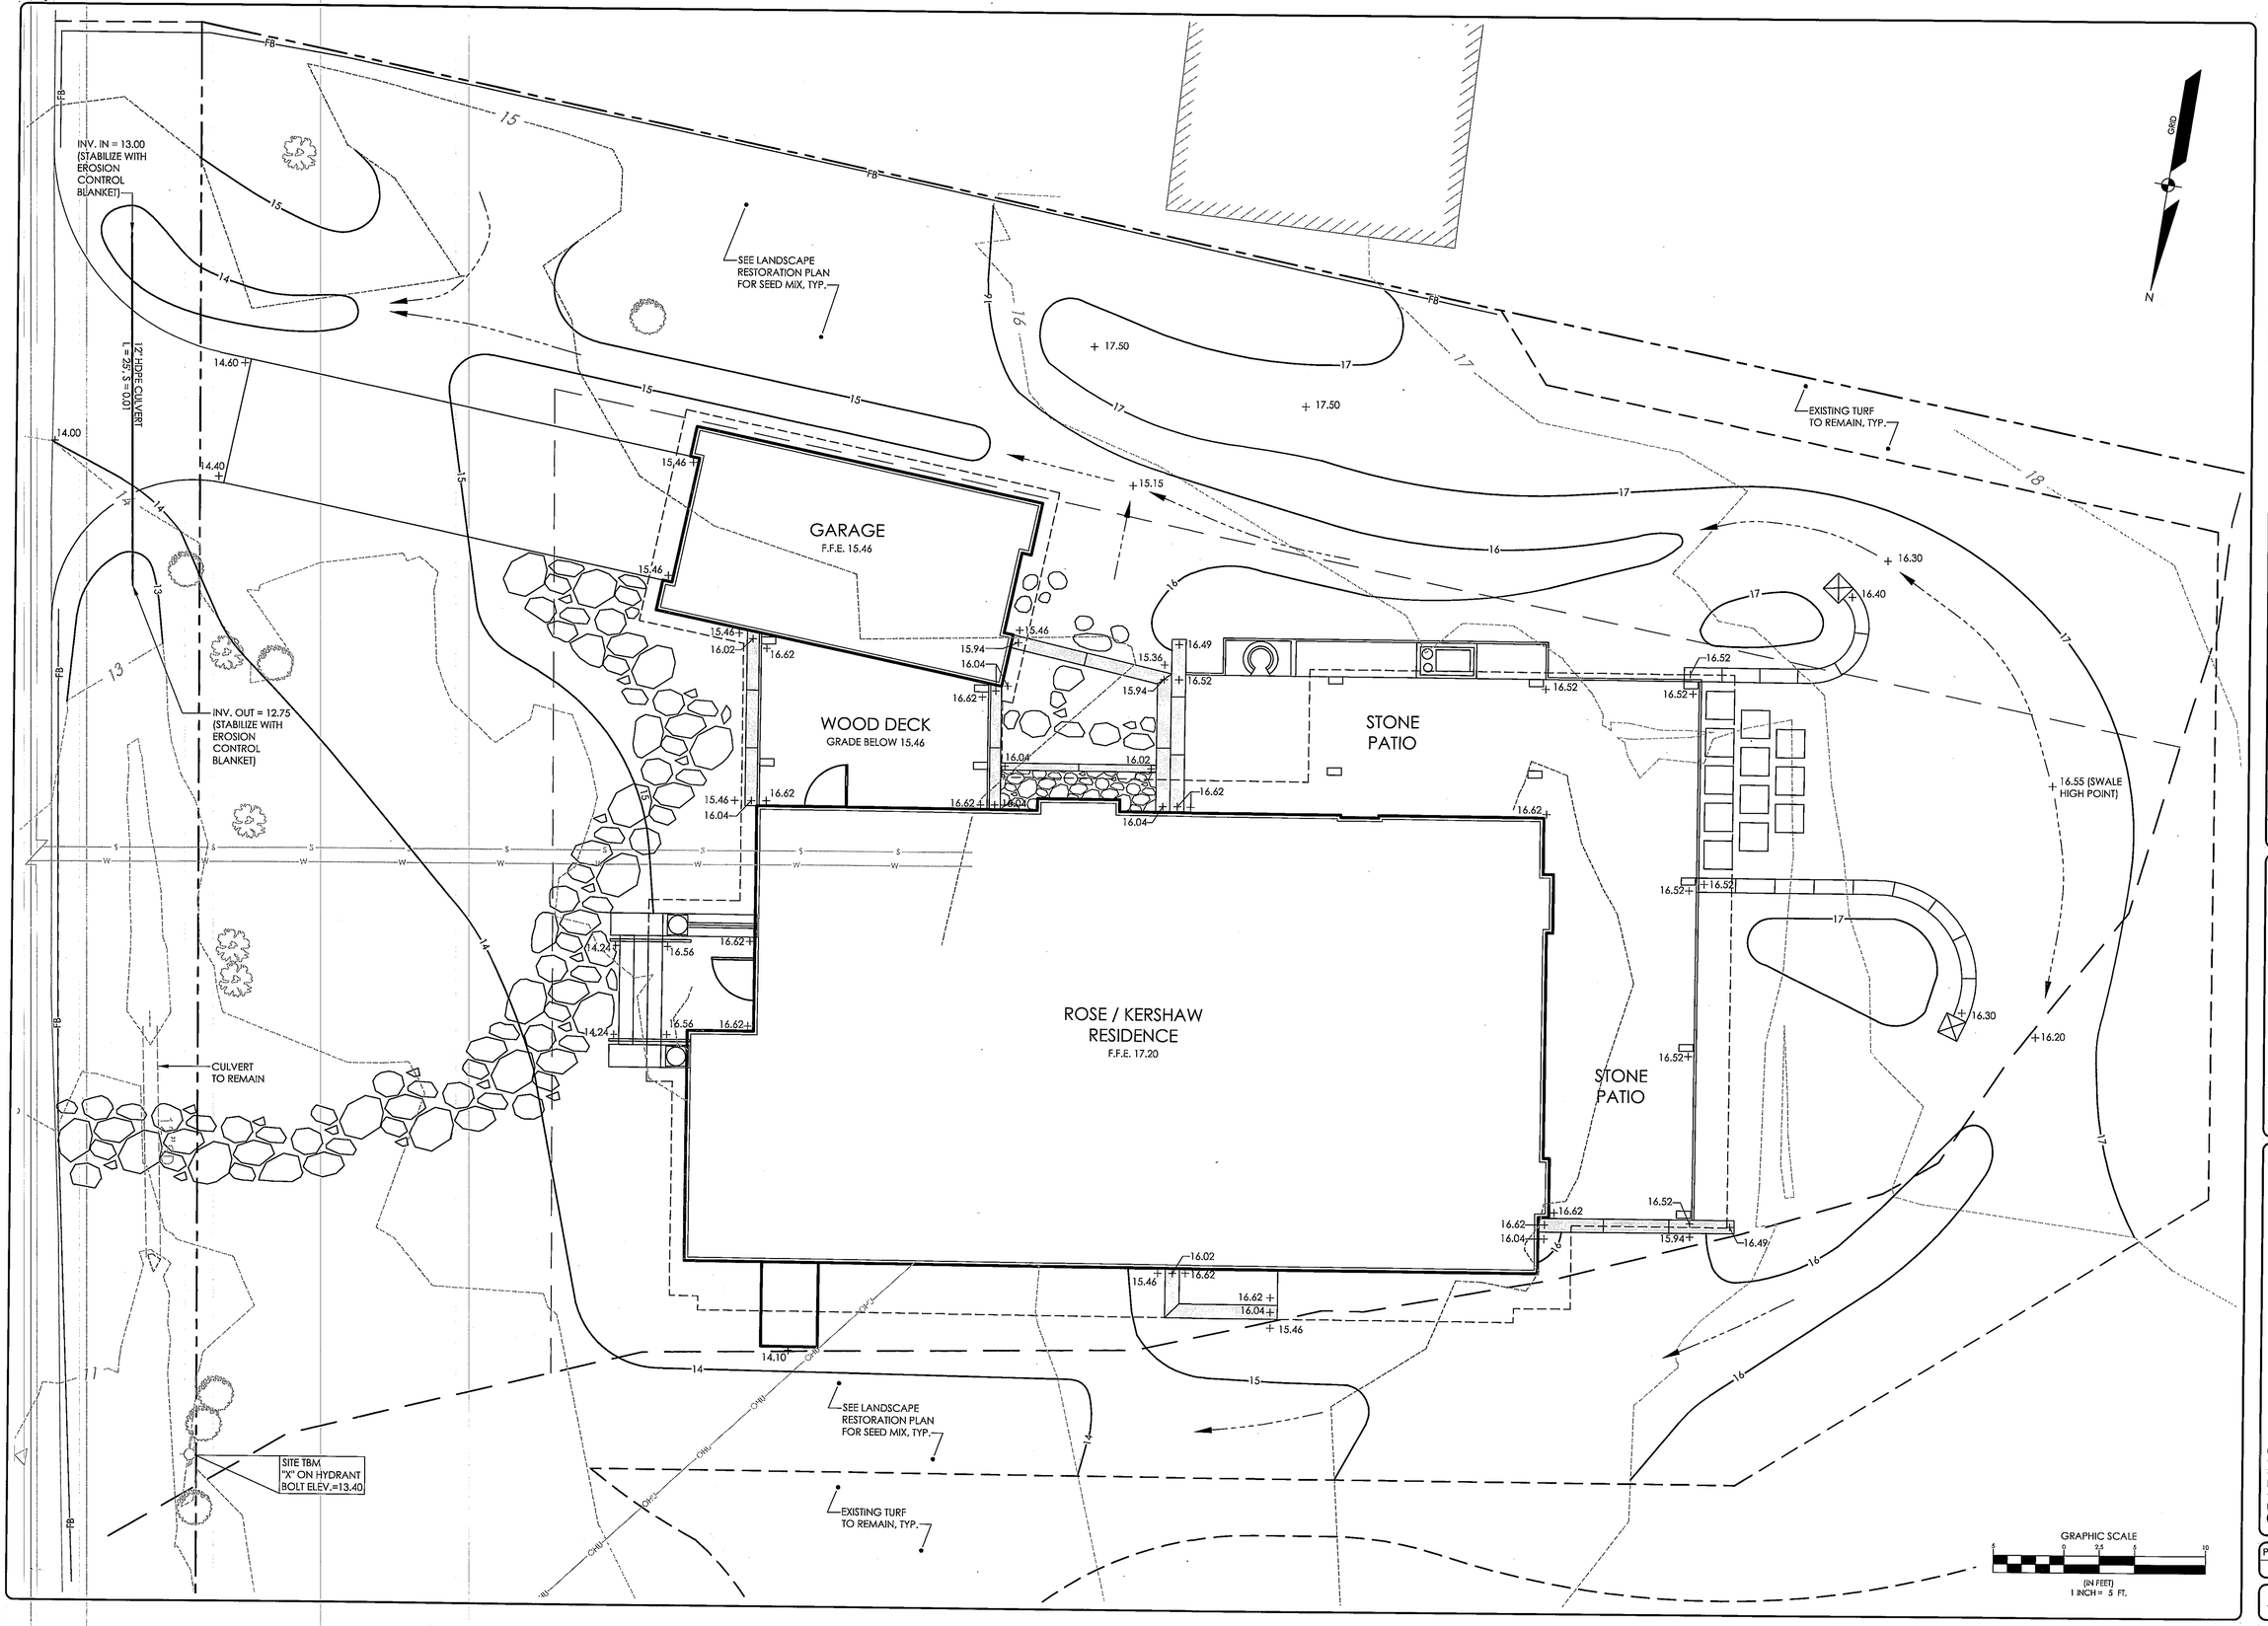


| DESIGNED | CHECKED |
|---|---|
| WTC | WTC |

| REV: | BY: | DATE: | STATUS: |
|---|---|---|---|
| A | WTC | 08-07-14 | ISSUED FOR PERMITS |

THIS PLAN SHALL NOT BE MODIFIED WITHOUT WRITTEN PERMISSION FROM SEBAGO TECHNICS, INC. ANY ALTERATIONS, AUTHORIZED OR OTHERWISE, SHALL BE AT THE USER'S SOLE RISK AND WITHOUT LIABILITY TO SEBAGO TECHNICS, INC.

SEBAGO TECHNICS
WWW.SEBAGOTECHNICS.COM
75 John Roberts Rd. - Suite 1A
South Portland, ME 04106
Tel. 207-200-2100
250 Goddard Rd. - Suite B
Lewiston, ME 04240
Tel. 207-783-5656

GRADING PLAN
OF:
ROSE / KERSHAW RESIDENCE
60 CENTENNIAL STREET
PEAKS ISLAND, MAINE
FOR:
PETER ROSE & ALICIA KERSHAW
95 KRANKLIN STREET, APT. 4
NEW YORK, NY 10013

| PROJECT NO. | SCALE |
|---|---|
| 14186 | 1" = 5' |

SHEET 4 OF 7

14186GU.dwg, TAB:G