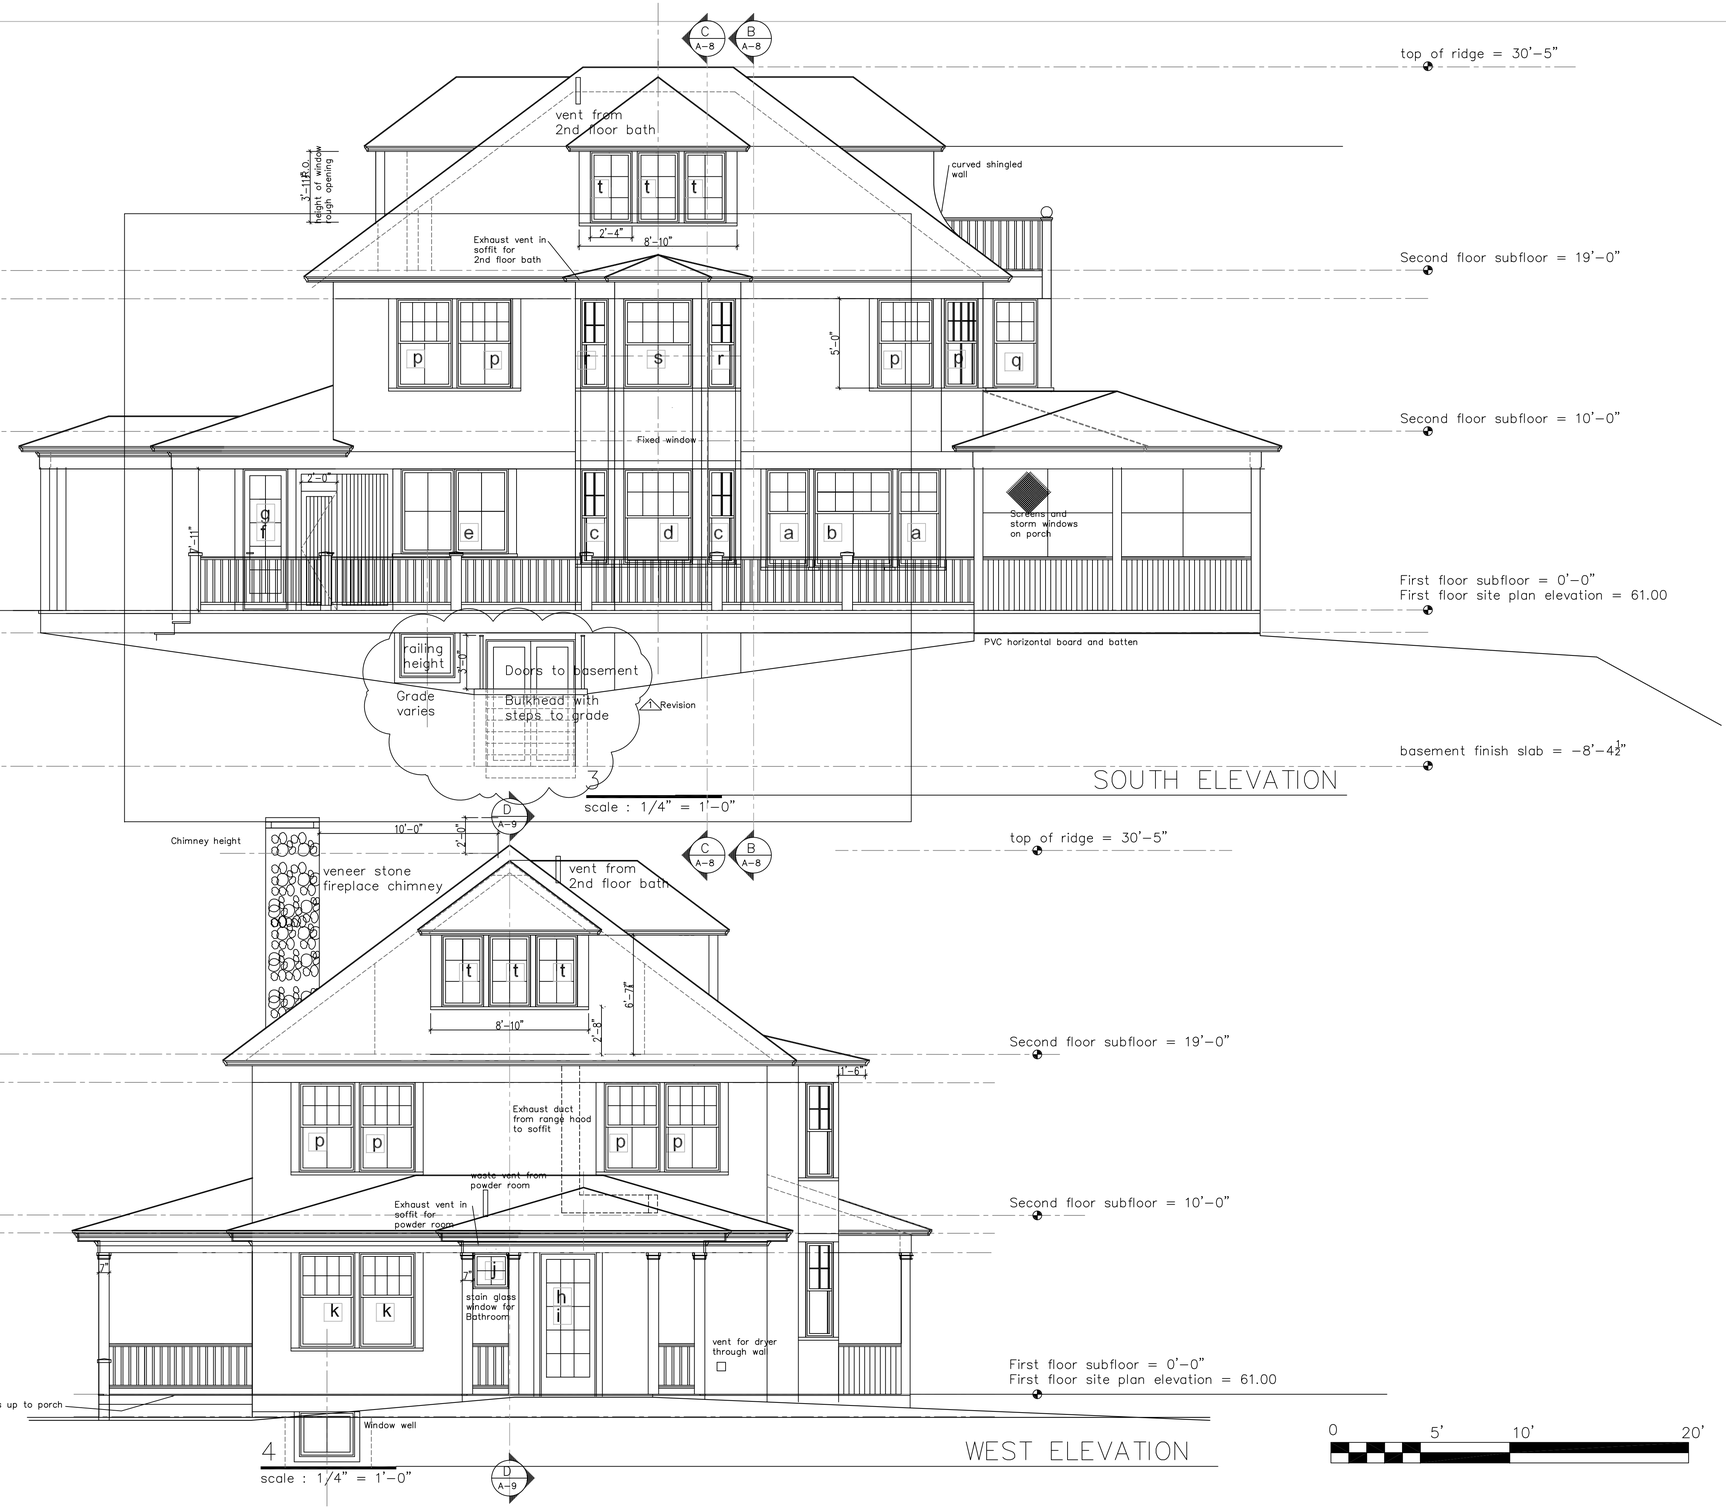

ROBERT C. AND
REBECCA R. BUNTON
TOLMAN HEIGHTS COTTAGE

105 LYNDON AVENUE
PEAKS ISLAND, MAINE 04108

JAMES W. GREENWELL, AIA, PLLC
A R C H I T E C T

130 ISLAND AVENUE
PEAKS ISLAND, ME 04108

VOICE 207-766-2509
CELL 202-607-8976

MAINE REGISTERED ARCHITECT

professional seal

consultants

ISSUE	DATE
Foundation and LR window rev	March 24, 2014
PERMITS	Sept 4, 2013

DATE: SEPT 4, 2013

SCALE: 1/4" = 1'-0"

south and west elevations

A-7