NEW UNDERGROUND ELECTRIC
OVERHEAD ELECTRIC
EROSION CONTROL FENCING
SETBACK
PROPERTY LINE

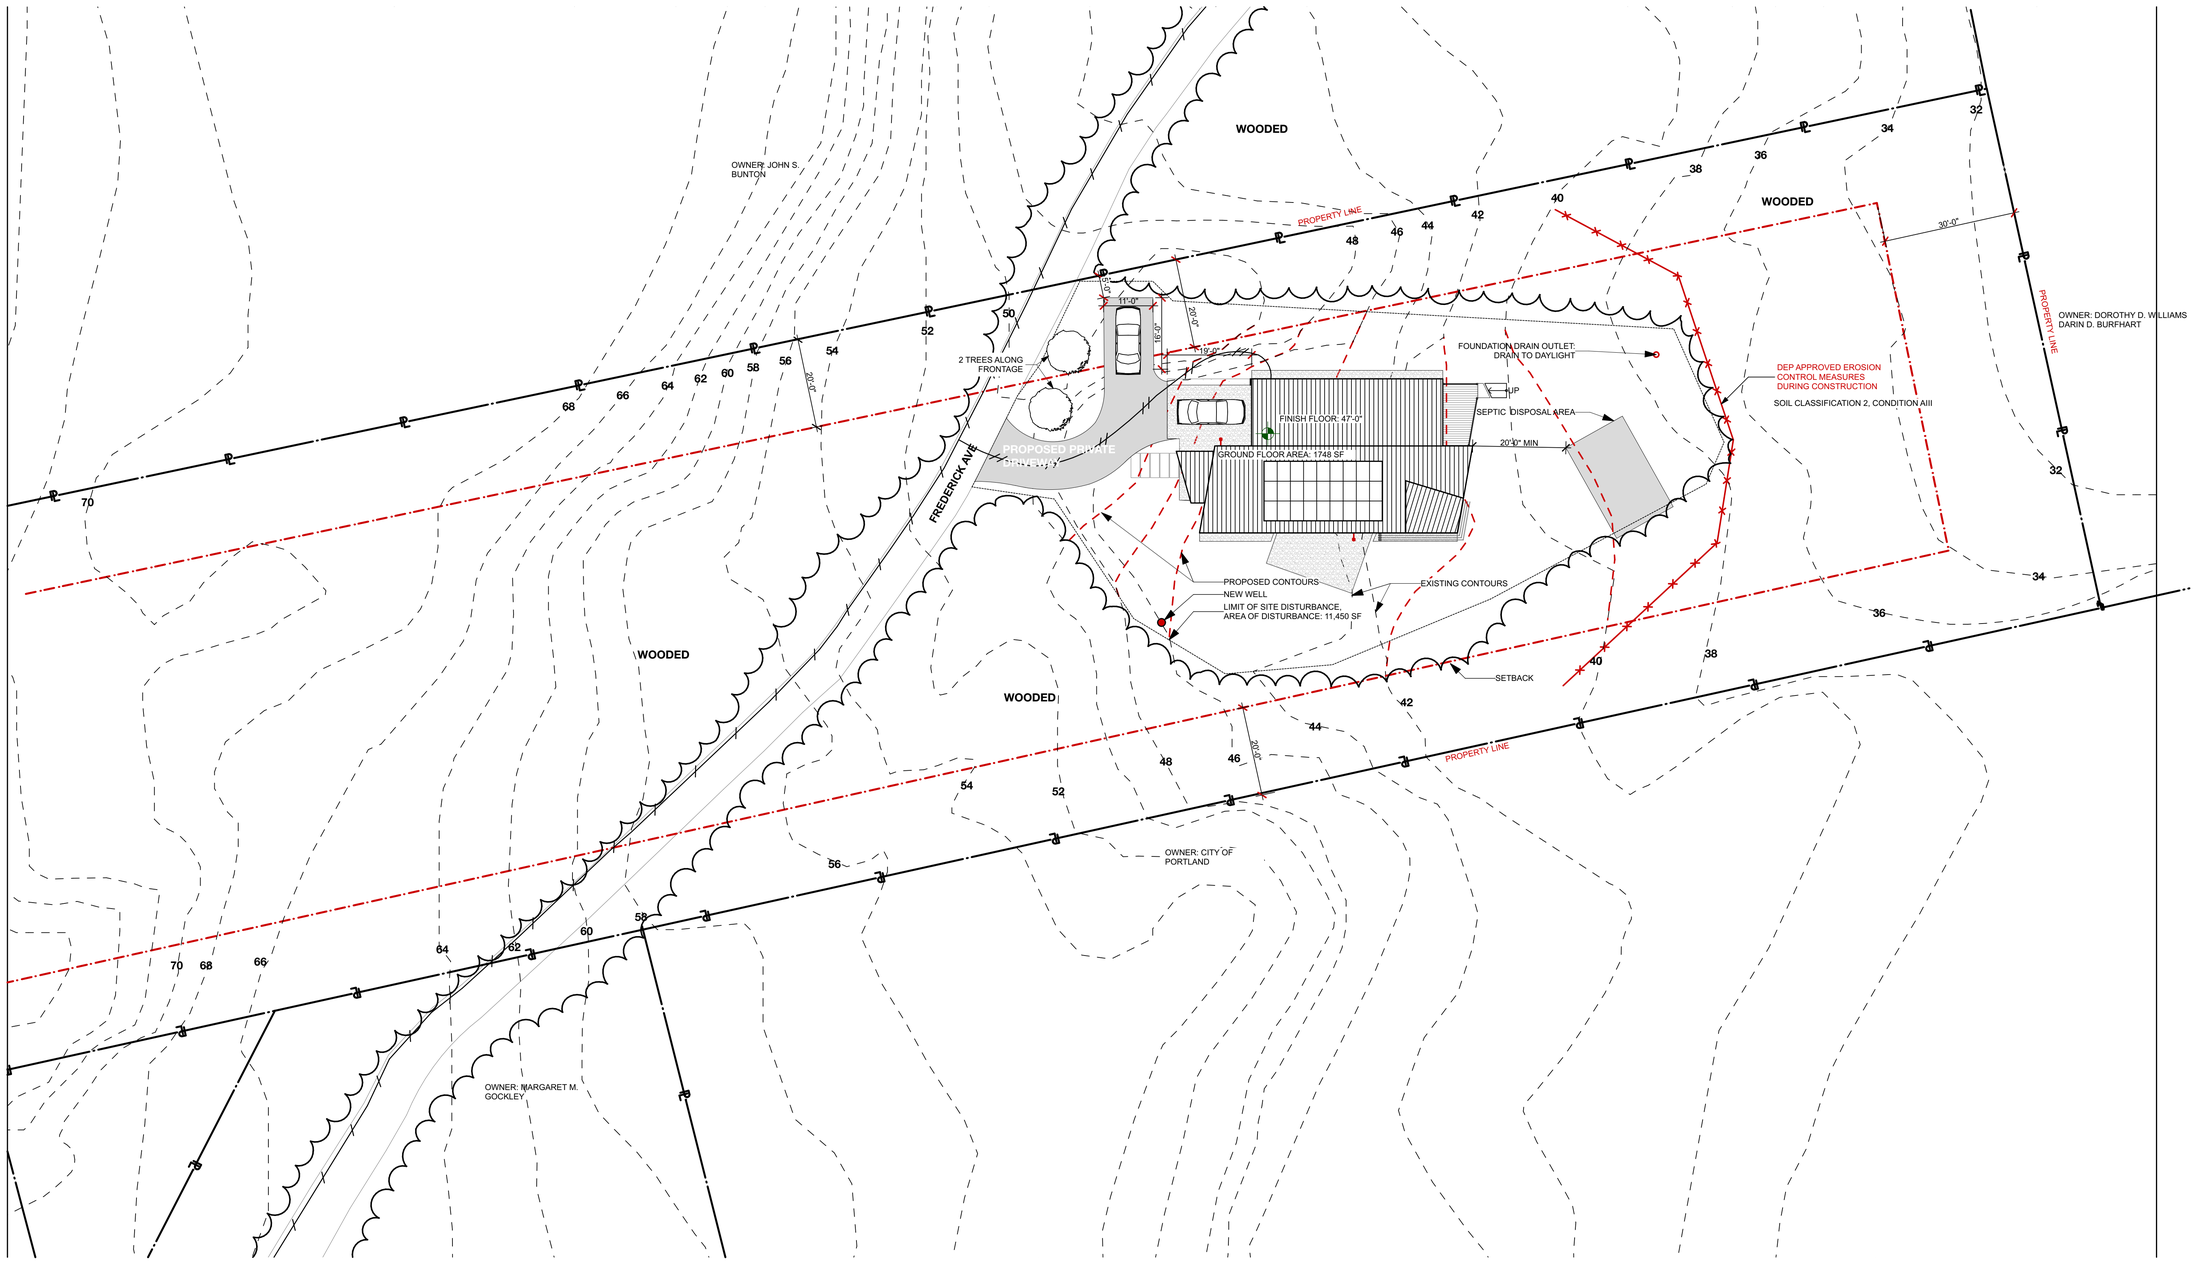

1 SITE PLAN
SCALE: 1/16" = 1'-0"

0 8' 16' 32'

N

KAPLAN THOMPSON ARCHITECTS
102 EXCHANGE STREET
PORTLAND, ME 04101
207-842-2888
KAPLANTHOMPSON.COM

PROJECT:
Stenzel-Walsh New House
PEAKS ISLAND
PORTLAND, MAINE 04108

STRUCTURAL :
Casco Bay Engineering
424 Fore Street
Portland, ME 04102
p: 207 842-2888

MECHANICAL :
Ripcord Engineering
Sonia Barrantes
PO BOX 4175
Portland, ME 04101
p: 207 331-7900

LICENSED ARCHITECT
PHILIPPE J. KAPLAN
No. 2567
STATE OF MAINE

FOR CONSTRUCTION

PROJECT NO:	STZ
DATE:	7/11/16
DRAWN BY:	SDF
PHASE:	CONSTRUCTION DOCUMENTS

SITE PLAN

A-0.0