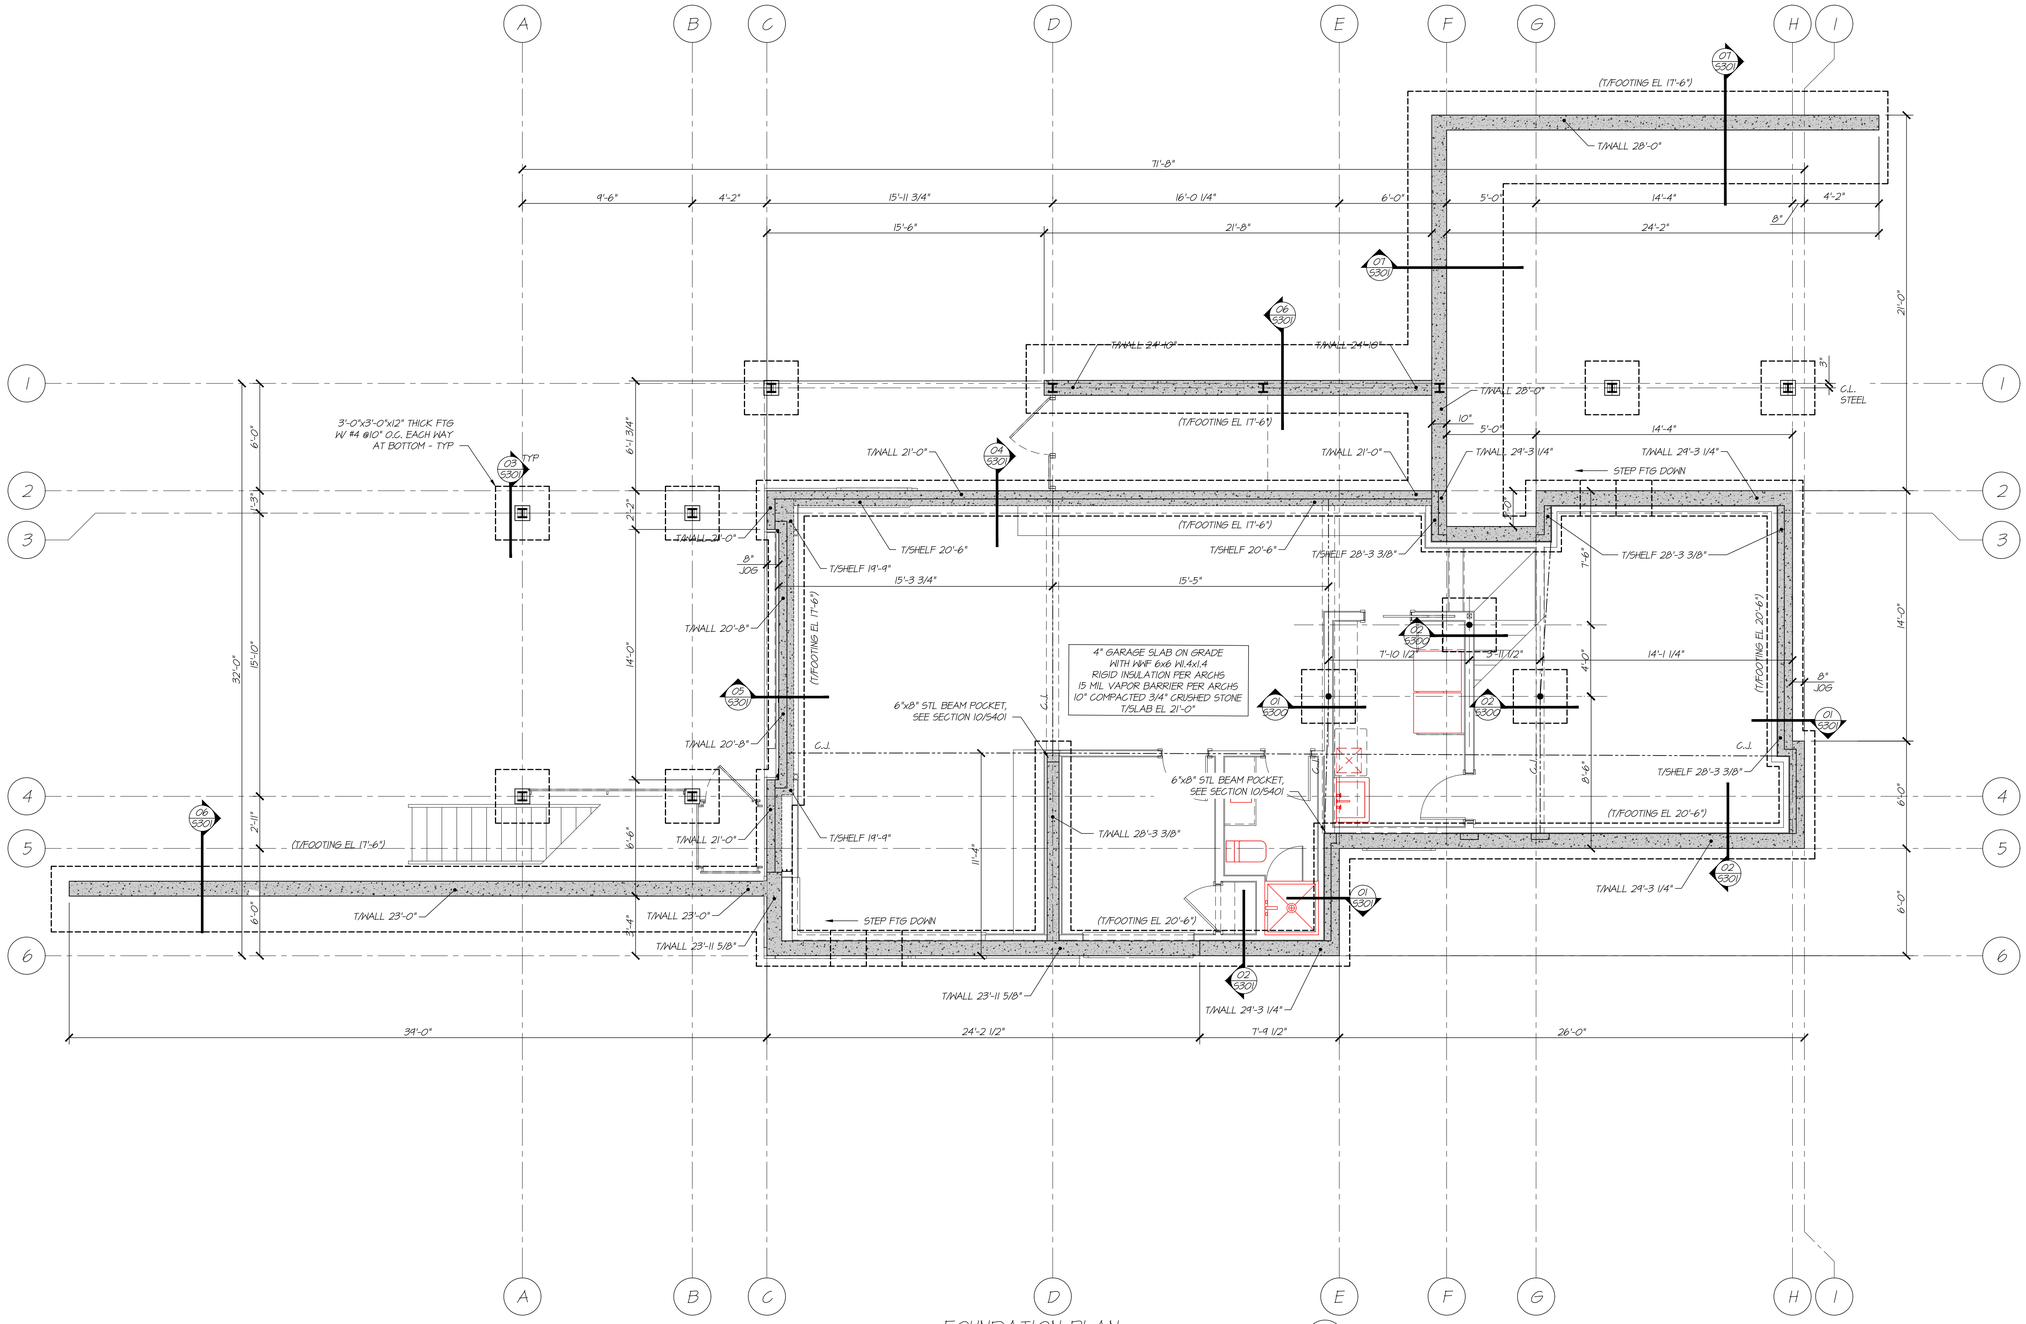

FOUNDATION PLAN
1/4" = 1'-0"
01 S200

Project:
Peaks Island Cottage
Portland, Maine

Notes:

Project North

STATE OF MAINE
NATHAN R. MERRILL
No. 12279
LICENSED
PROFESSIONAL ENGINEER

Architect:
Whitten Architects
37 Silver Street
Portland, Maine 04101
Phone: (207) 774-0111
www.whittenarchitects.com

Landscape Architect:
Soren DeNiord Design Studio
43 Wellwood Road
Portland, Maine 04103
Phone: (207) 400-2450

Civil Engineer:
Walsh Engineering Assoc, Inc.
One Karen Drive, Suite 2A
Westbrook, Maine 04092
Phone: (207) 553-9898

Structural Engineer:
Albert Putnam Associates
183 Park Row
Brunswick, Maine 04011
Phone: (207) 729-6230

General Contractor:
Bunton Construction
87 Middle Road
Cumberland Center,
Maine 04021
Phone: (207) 829-6438

Drawing:
Foundation Plan

Date:
June 15, 2017

Issue:
Permit / Pricing Set

S200

COPYRIGHT - 2017 WHITTEN ARCHITECTS