AREA OF SCOPE

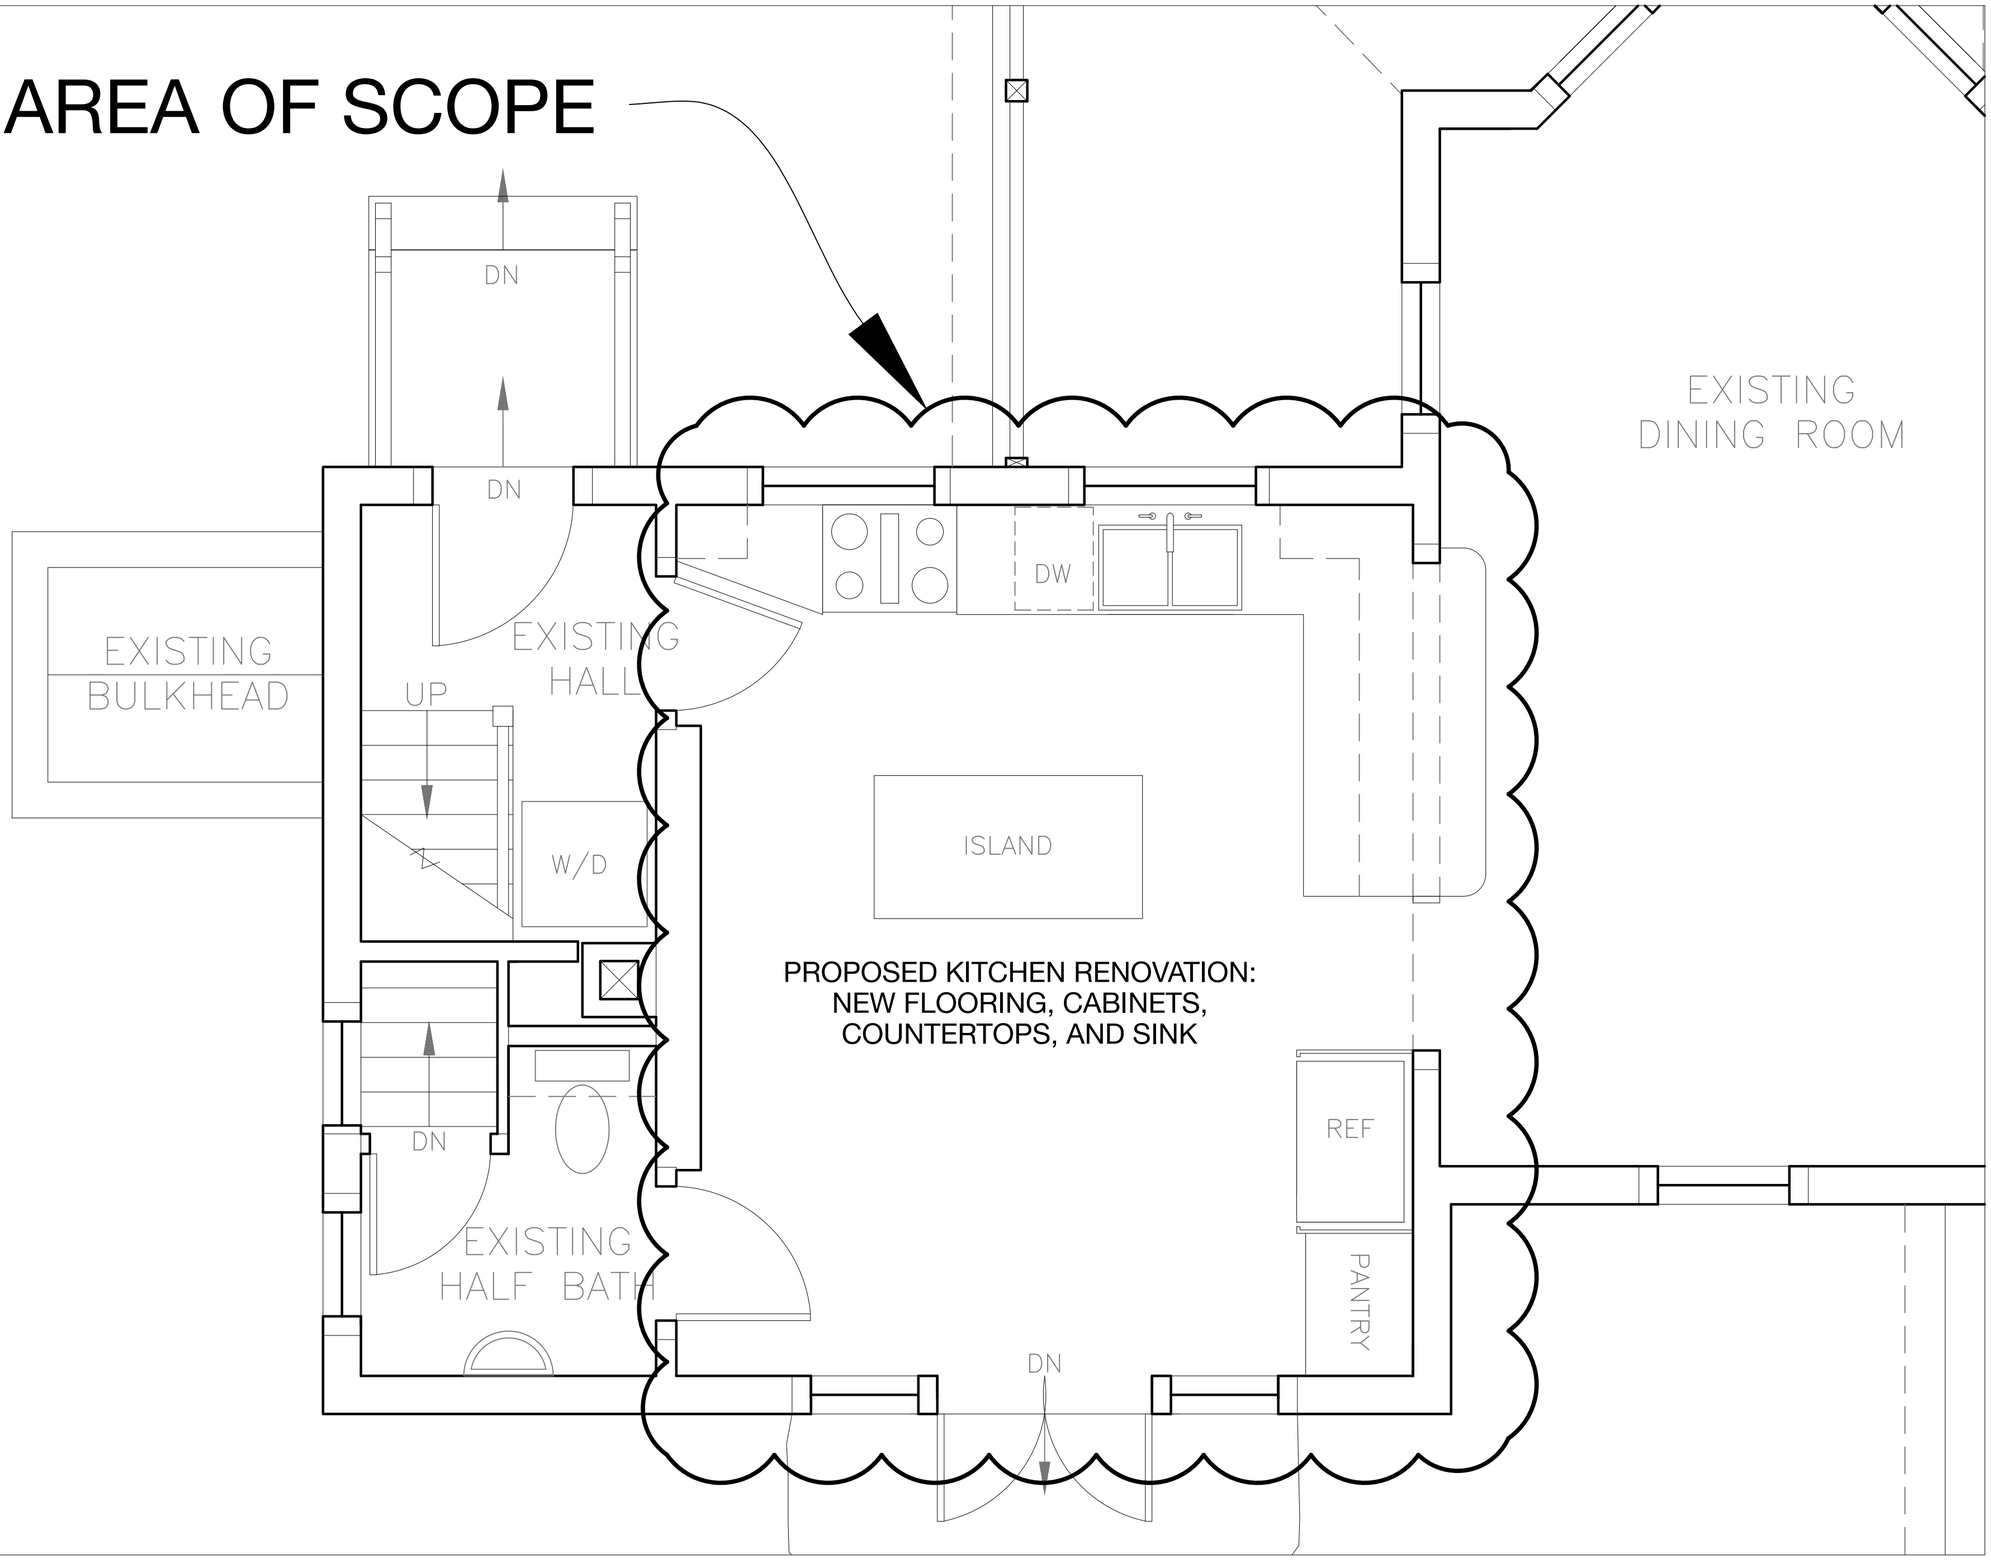

A Proposed Kitchen Renovations, Main House

STATE OF MAINE
ANDREW M.
JACKSON
No. 13082
LICENSED
PROFESSIONAL ENGINEER

Rachel Conly Design LLC
26 Sterling Street
Peaks Island, Maine 04108
207.766.5625

NOTES

DATE 2016.10.14
REVISED

1/2"= 1'

PROJECT
Heselton Clements
Bunkhouse/Studio
11 Ocean St.
Peaks Island, ME 04108

SK 1

Proposed
Kitchen
Renovations