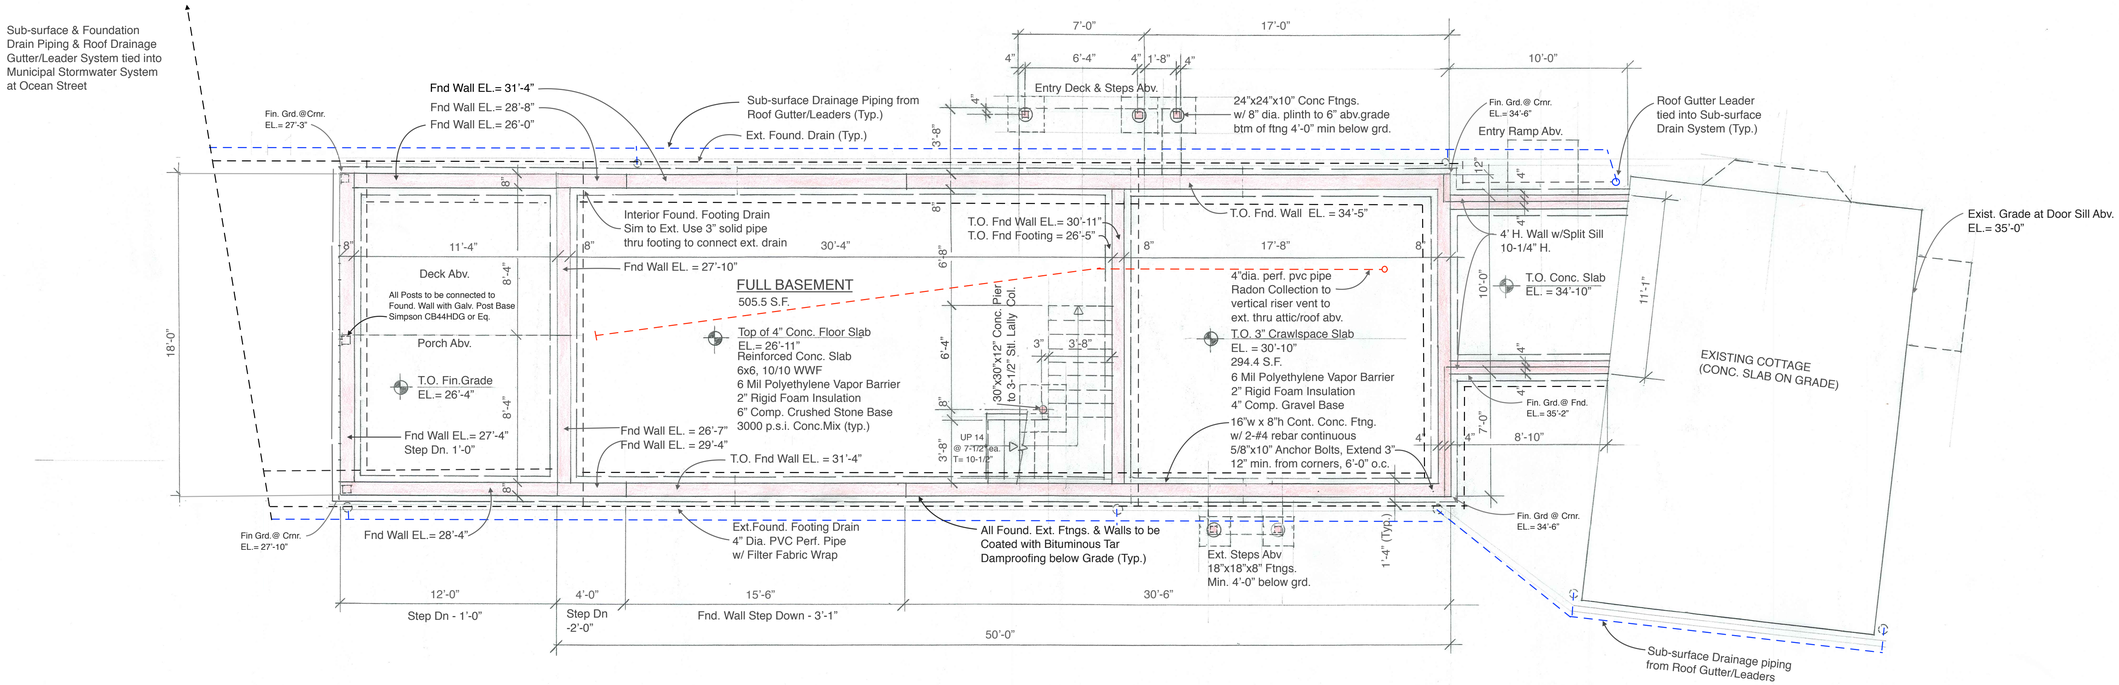


N

# FOUNDATION PLAN

1/4"=1'-0"

- 4" FOUNDATION FOOTING DRAIN PIPING
- 4" RADON MITIGATION PIPING
- 4" SOLID PIPING FOR SUB-SURFACE ROOF GUTTER DRAIN SYSTEM

Top Of First Floor Sub-floor Datum EL.= 35'- 7 1/4"

PROPOSED NEW HOUSE FOR LINDA

## CAPONE-NEWTON

374 ISLAND AVE., PEAKS ISLAND, PORTLAND, ME
NB3D+KVB DESIGN/BUILD
PH: 207-272-4956 & 207-303-8408
APRIL 2016

FOUNDATION PLAN
SUB-SURFACE DRAINAGE LAYOUT

A100