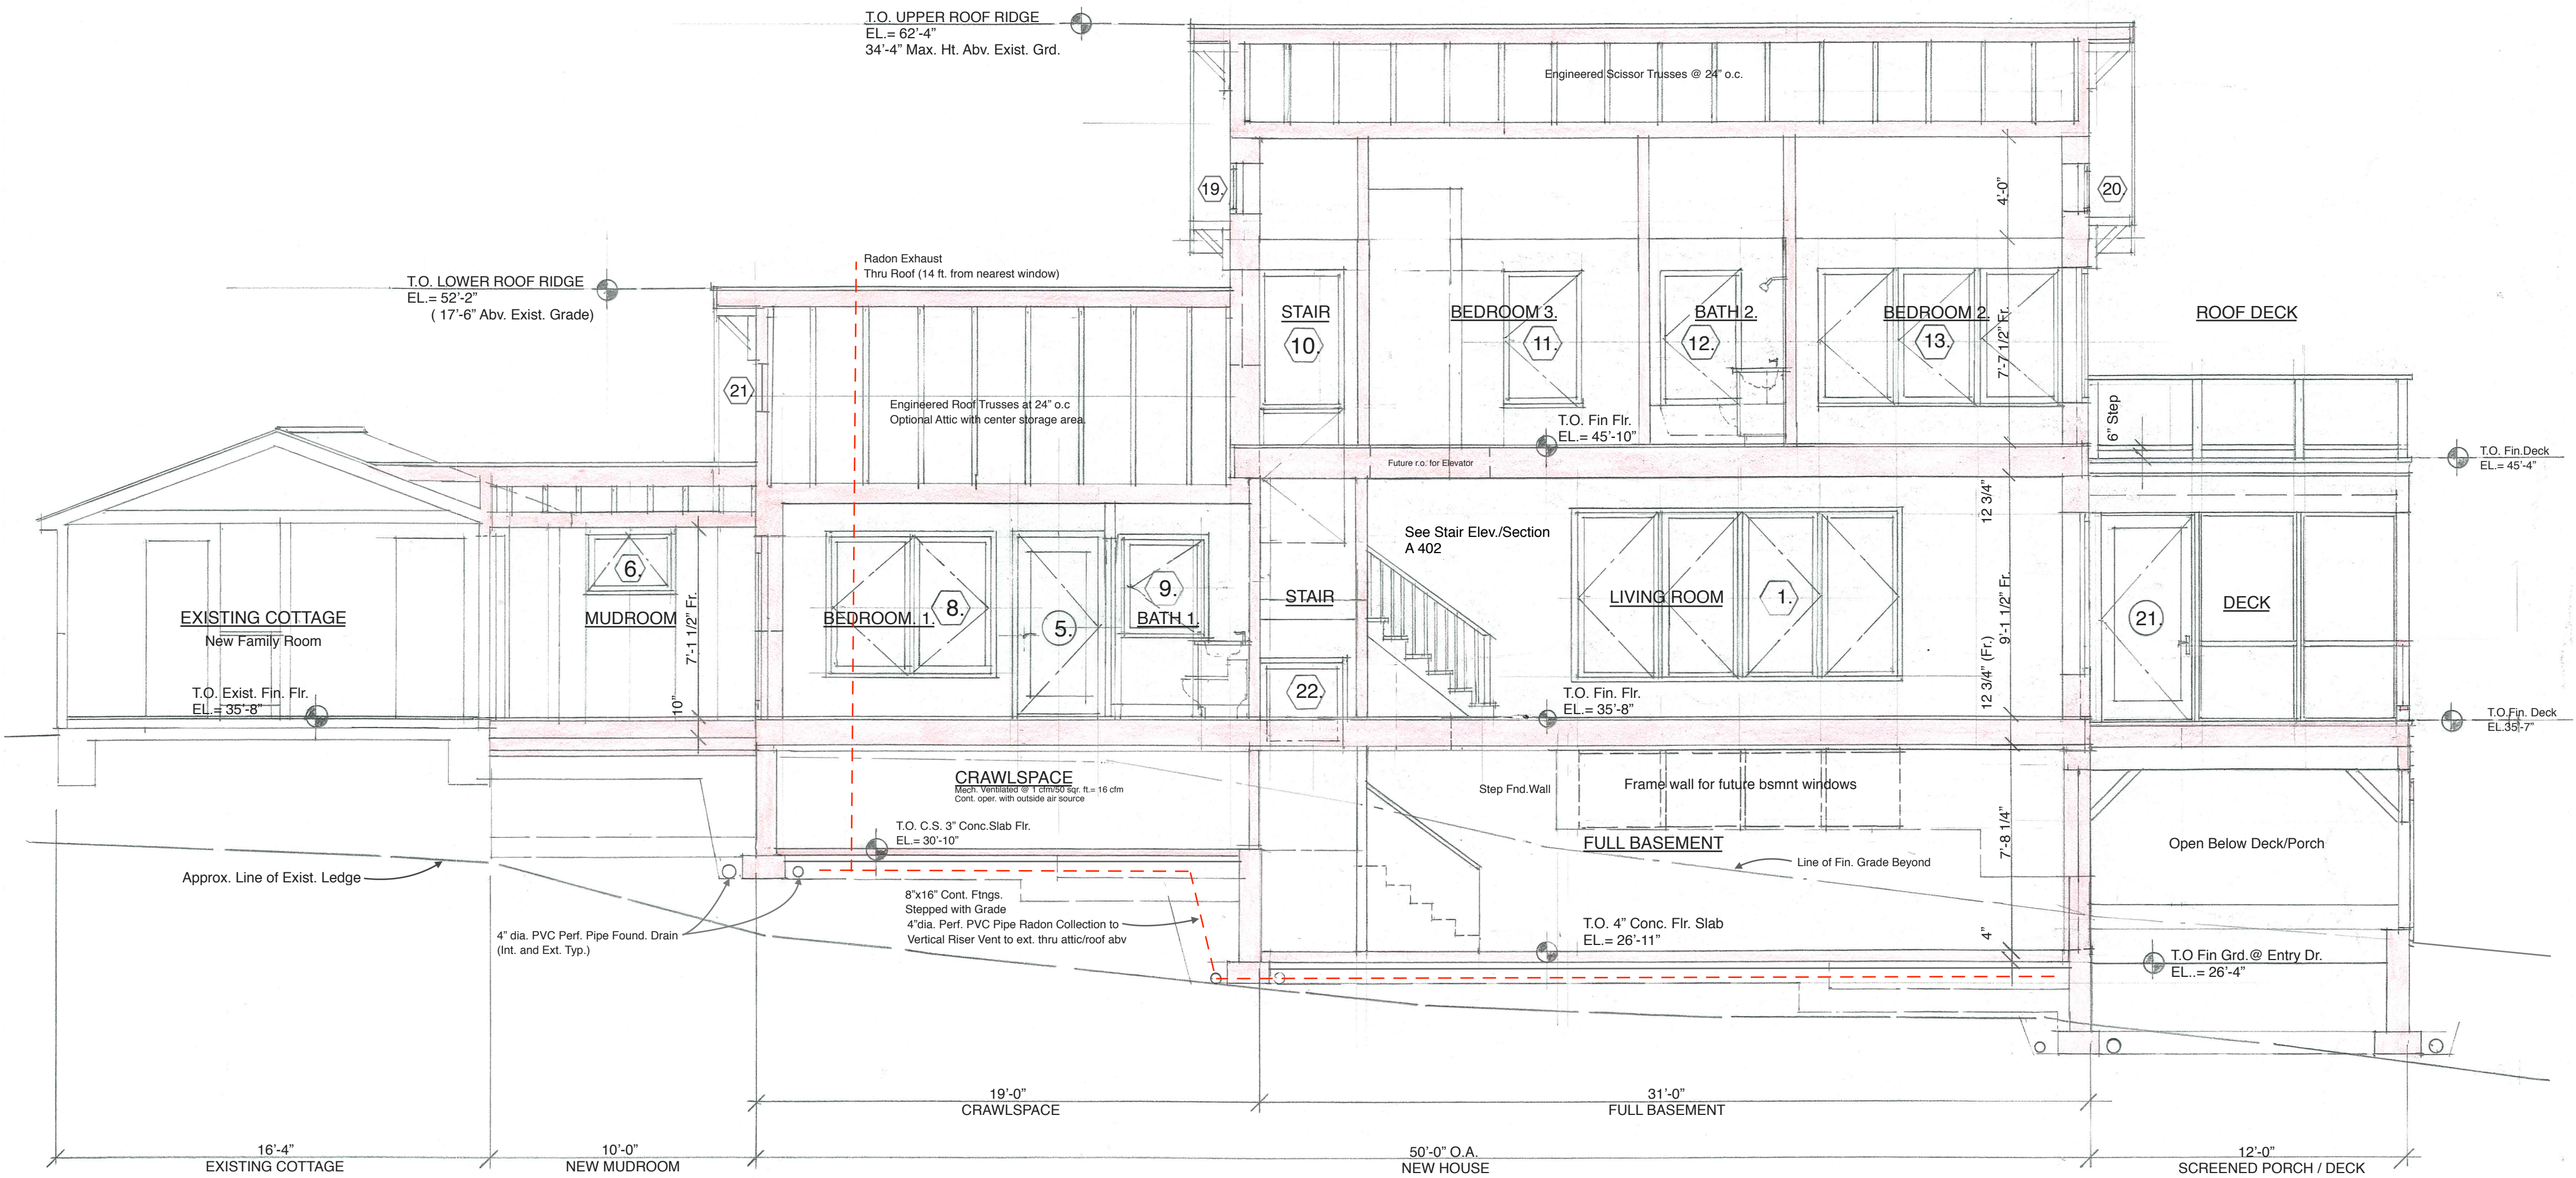

NOTE: New Building to be fully Sprinklered in Compliance with NFPA 13D

EAST-WEST BUILDING SECTION

SCALE; 1/4"=1'-0" VIEW TOWARD SOUTH

PROPOSED NEW HOUSE FOR LINDA

CAPONE- NEWTON

374 ISLAND AVE., PEAKS ISLAND, PORTLAND, ME
NB3D+KVB DESIGN/BUILD
PH: 207-272-4956 & 207-303-8408
APRIL 2016

EAST-WEST BLDG. SECTION **A303**

SCALE: 1/4"=1'-0"
REV./DATE: