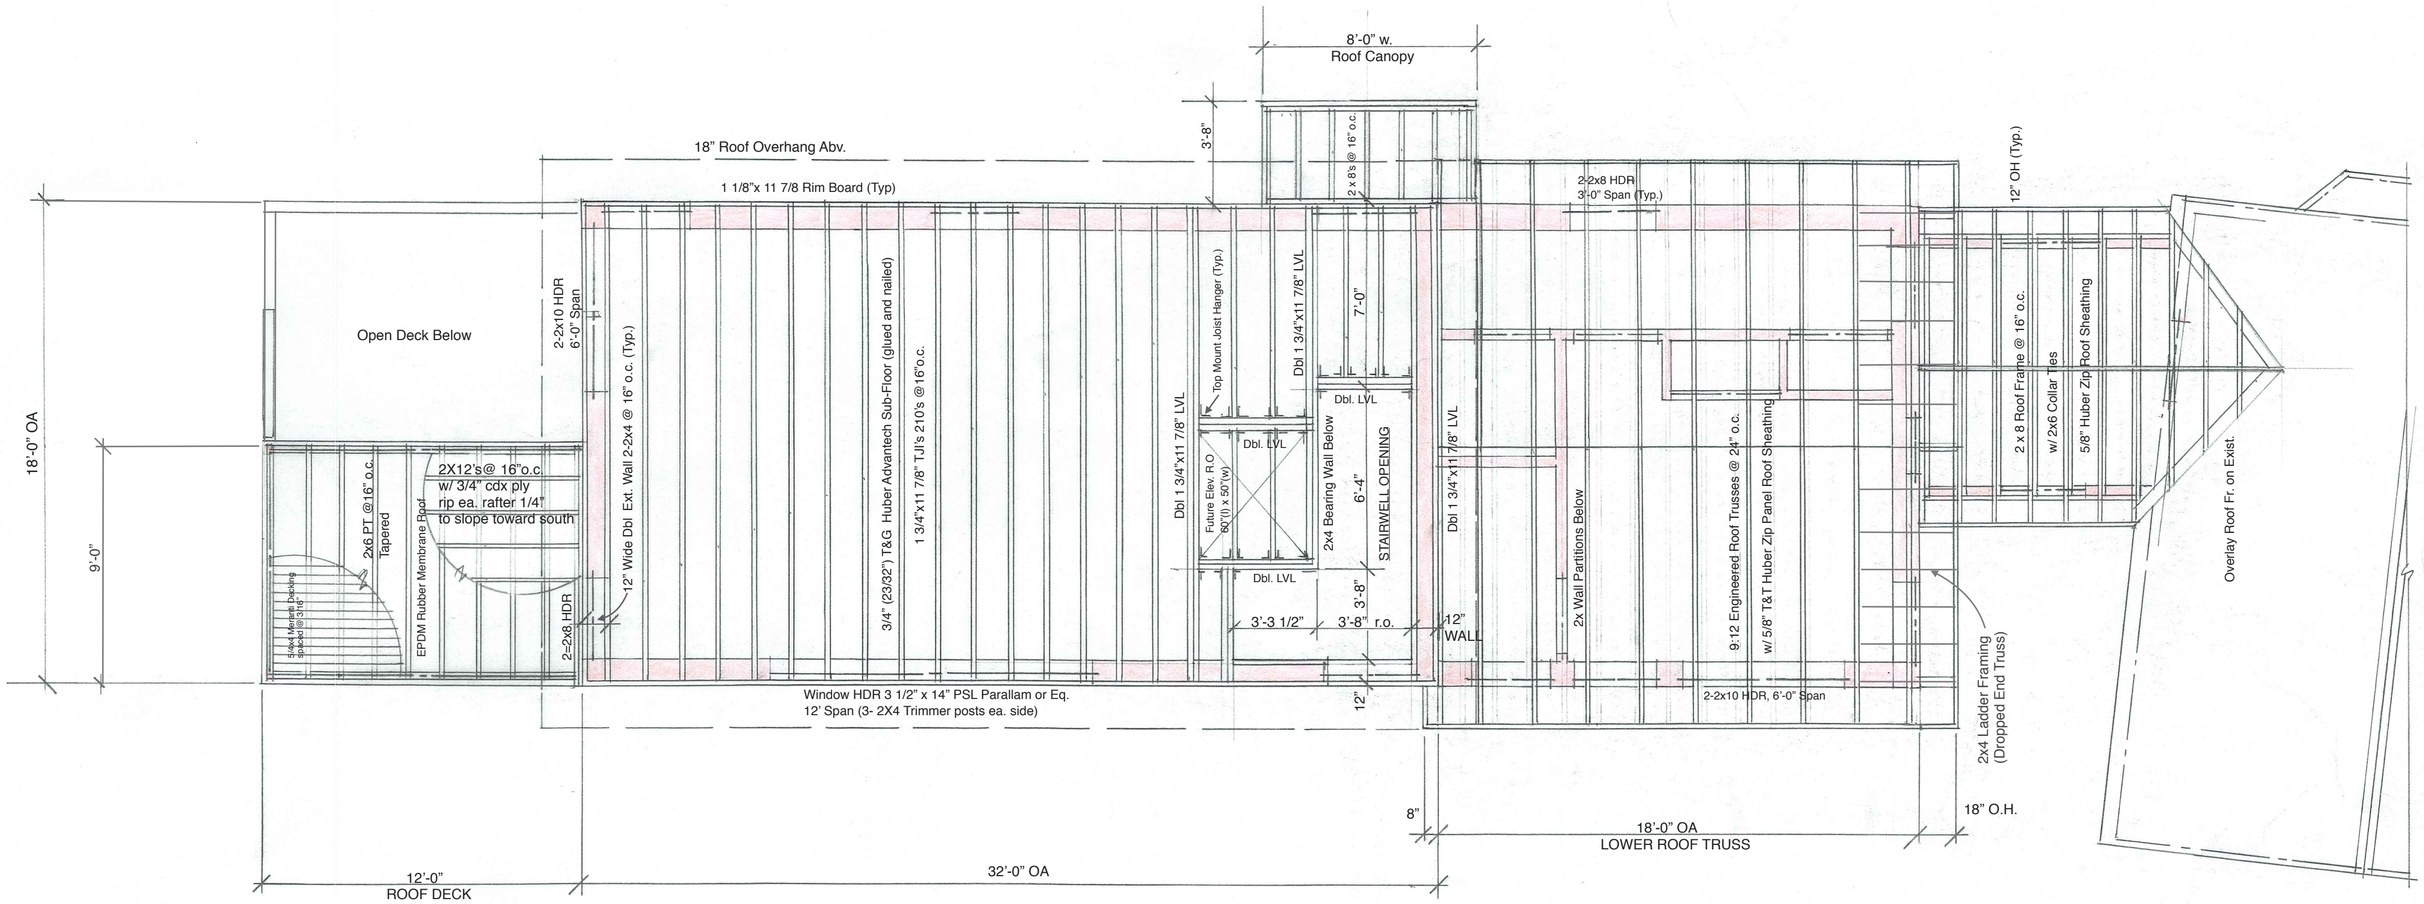

2ND FLOOR - FLOOR FRAMING PLAN

SCALE: 1/4'=1'-0"

LOWER ROOF FRAMING

PROPOSED NEW HOUSE FOR LINDA

CAPONE-NEWTON

374 ISLAND AVE., PEAKS ISLAND, PORTLAND, ME
NB3D+KVB DESIGN/BUILD
PH: 207-272-4956 & 207-303-8408
APRIL 2016

2ND FLOOR-FLR. FRAMING S102

SCALE: 1/4"=1'-0"
REV./DATE: