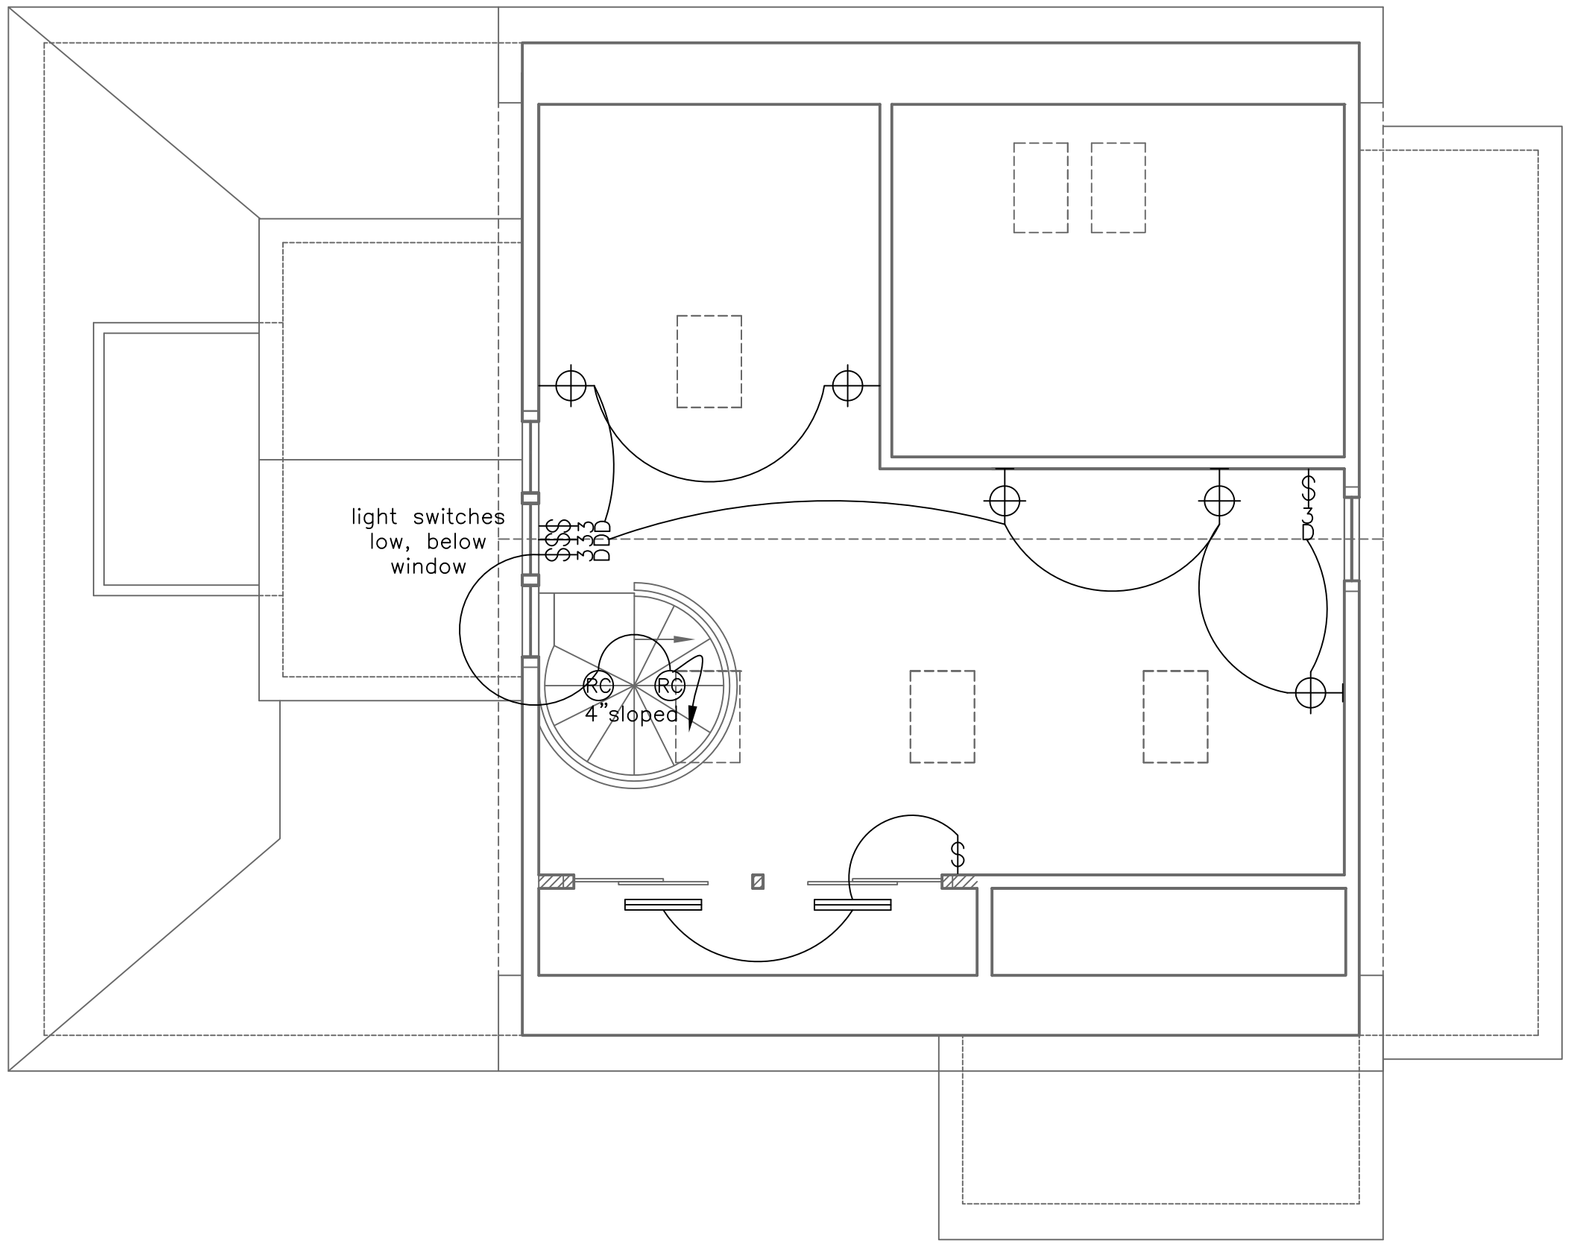

NOTES:

1.) VERIFY LIGHTING PLACEMENT WITH KRISTI KAMPS AND CLIENT AFTER FRAMING

A Proposed Third Floor Lighting Plan
¼"=1'-0"

Rachel Conly
Architectural Design

26 Sterling Street
Peaks Island, Maine 04108
207.766.5625

Proposed Third Floor Lighting Plan

PROJECT

Branson Residence

5 Beach Road
Peaks Island, Me.
04108

DATE	REVISED
5.9.14	
SCALE ¼"=1'-0"	DRAWN BY Rachel

NOTES

duplex
ground-fault circuit interupter
220 volt
switch
3-way switch
dimmer switch
smoke detector
smoke detector
minimum 50 cfm vent fan
ceiling mount light fixture
pendant light fixture
recessed can light fixture
wall sconce light fixture
wet location wall sconce light fixture
trak lighting
fluorescent locally switched
undercounter
ceiling fan w/ integral light
ceiling fan
phone jack
DSL
CABLE
CAT 5
central vacuum
compact flourescent recessed can

E6