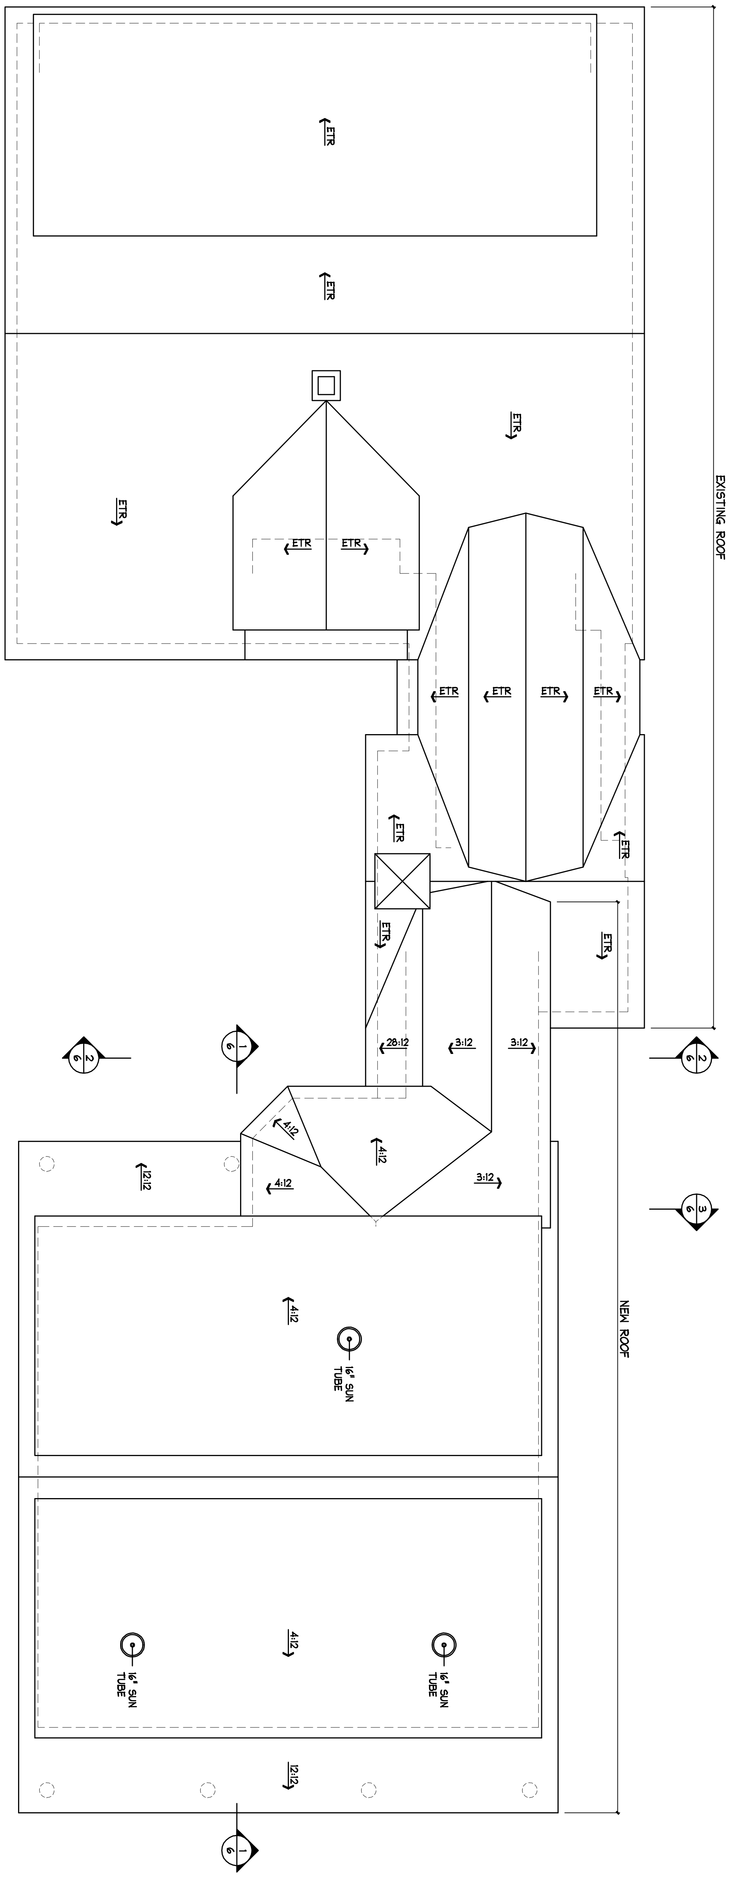

ROOF PLAN

1/4" = 1'-0"

ETR: EXISTING TO REMAIN

The MZO GROUP

c COPYRIGHT 2015 - M .Z .O. ARCHITECTURAL GROUP, INC. OWNS THE COPYRIGHT IN THIS DOCUMENT. NO REPRODUCTION OR OTHER USE IS ALLOWED WITHOUT THE EXPRESS WRITTEN CONSENT OF M .Z .O. ARCHITECTURAL GROUP, INC.

4

JOB NO. 5810

Date / Drawn by: 06/03/15

Date/Revised by:

Roof Plan

SCALE: 1/4"=1'-0"

"Beachside"

60 Oaklawn Road-Peaks Island, Maine

LICENSED ARCHITECT STATE OF MAINE

The MZO GROUP
DESIGNERS ■ ARCHITECTS ■ PLANNERS
IN THE *MIQUELLE* TRADITION

92 Montvale Avenue, Suite 4350 ■ Stoneham, Massachusetts 02180
Voice 781-279-4446 ■ Fax 781-279-4448 ■ E-Mail: mzo@mzogroup.com ■ www.mzogroup.com