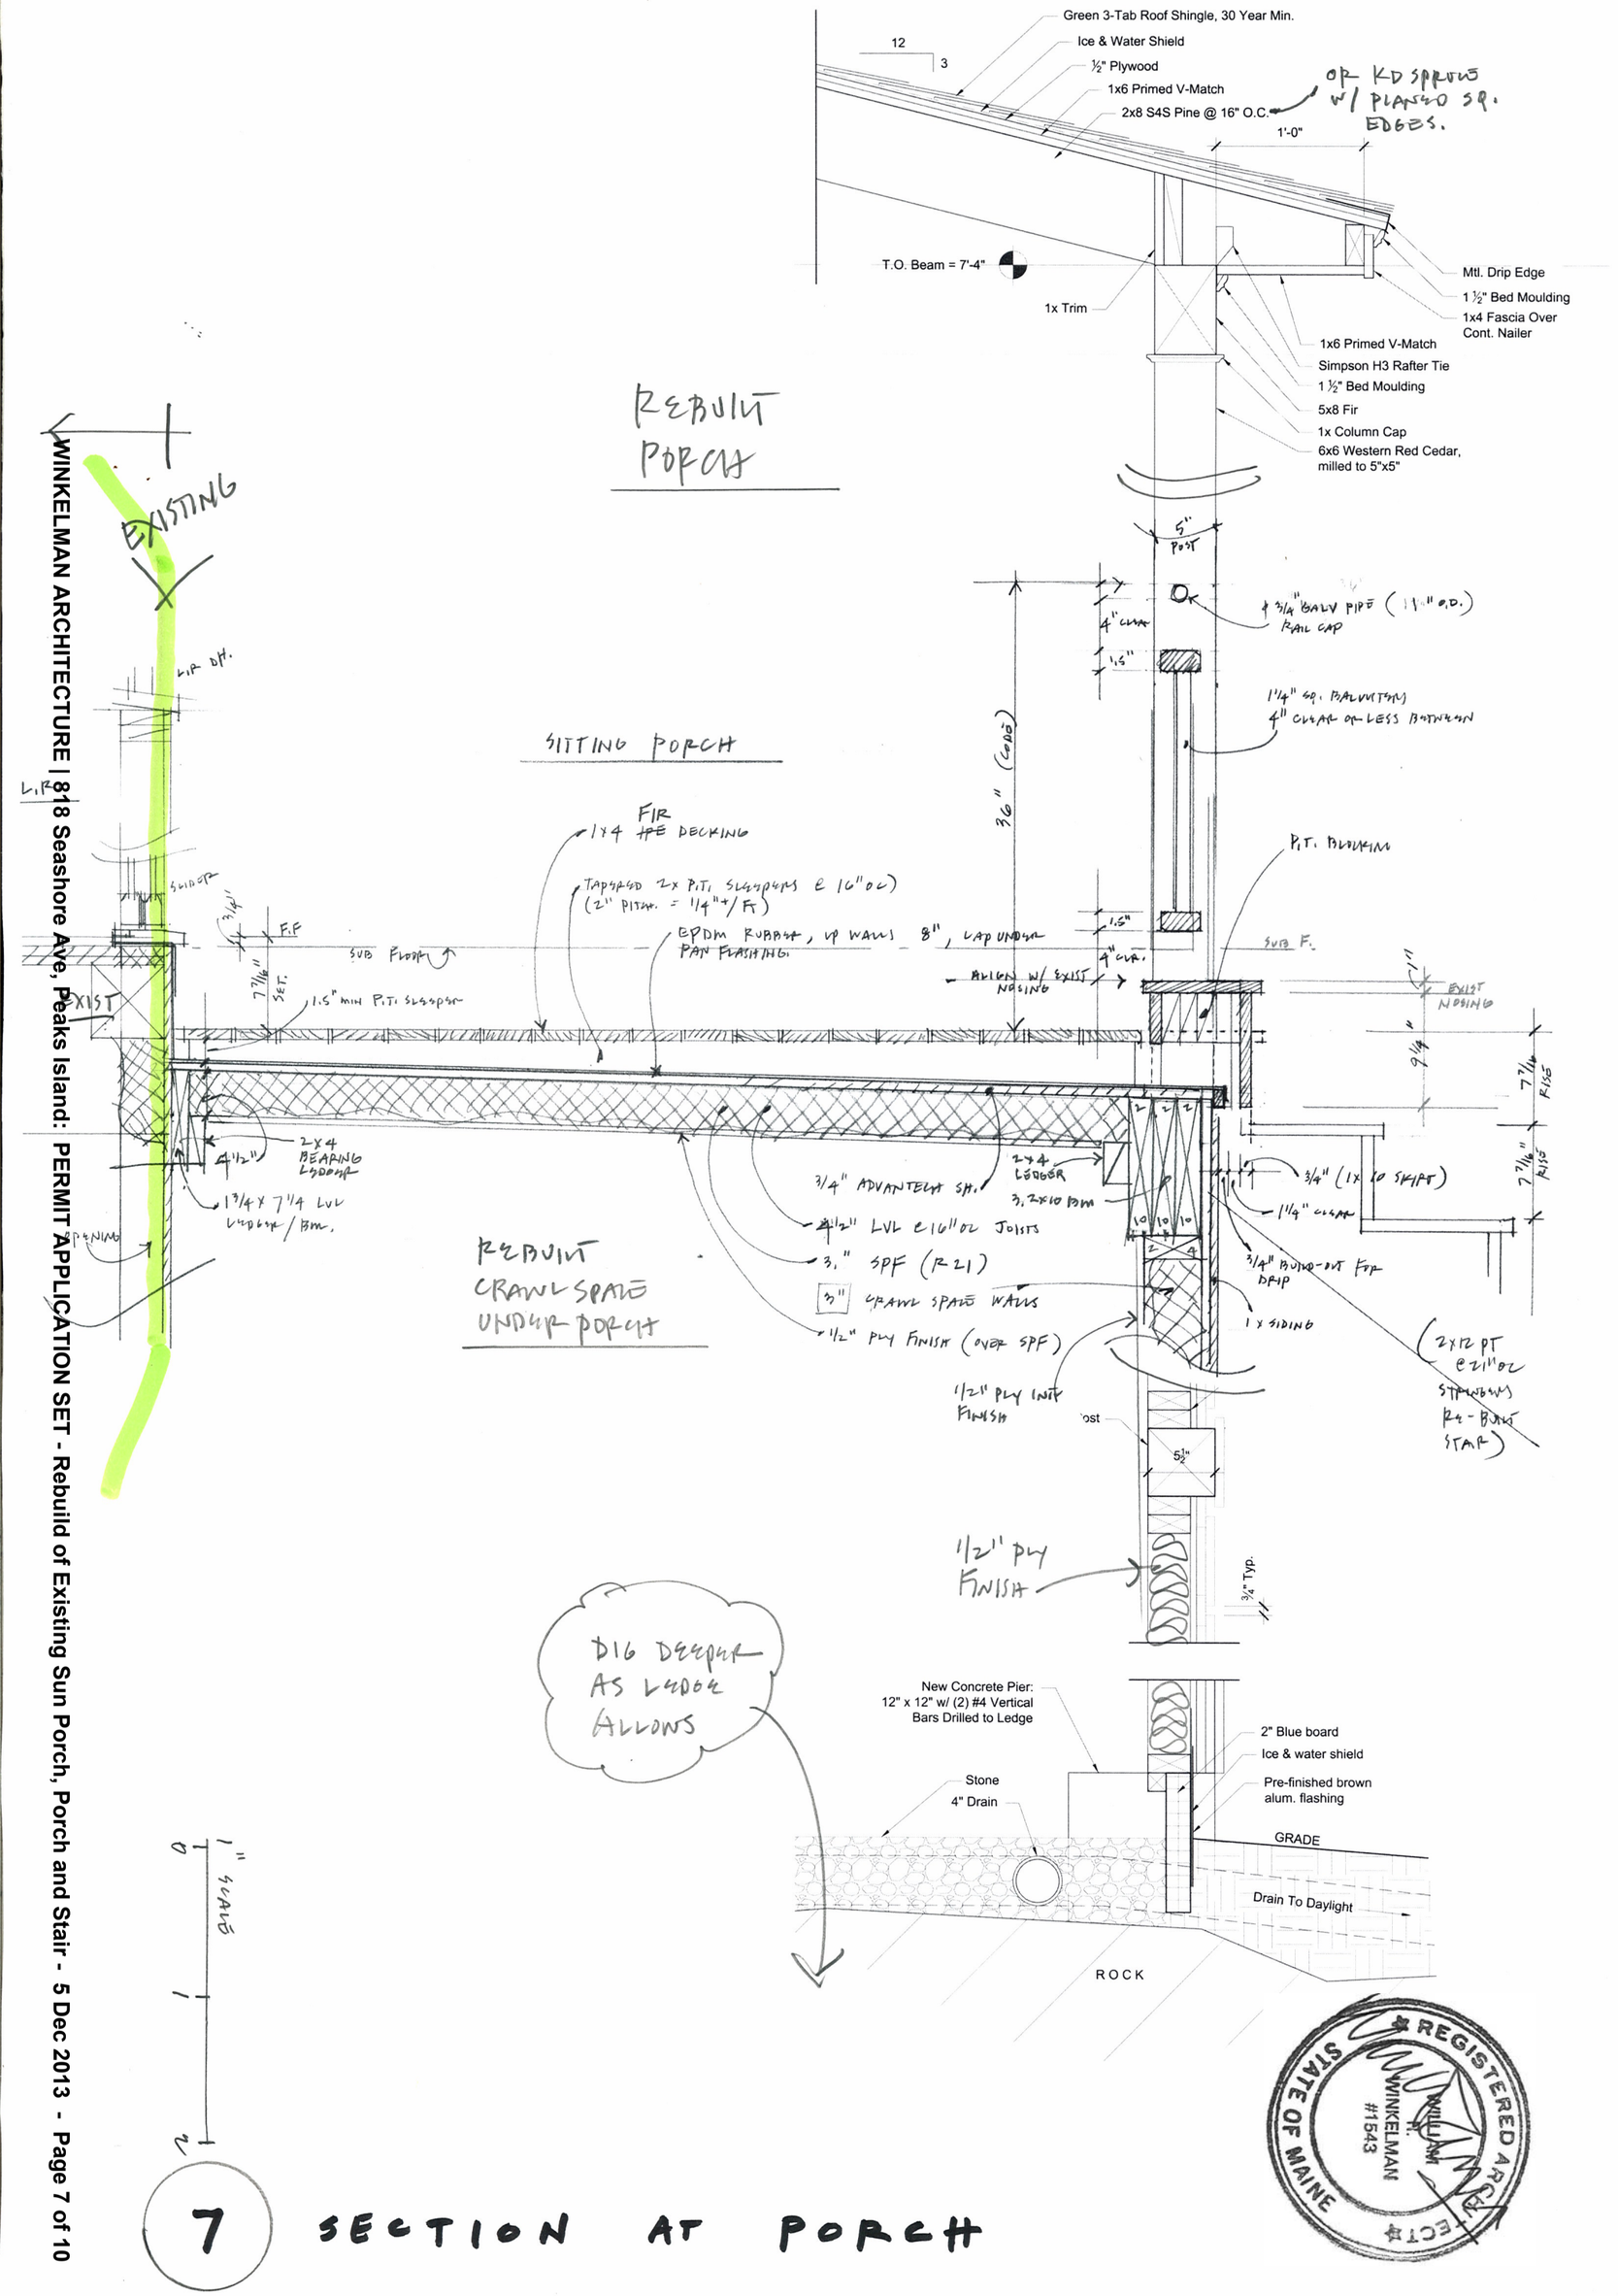


7 SECTION AT PORCH