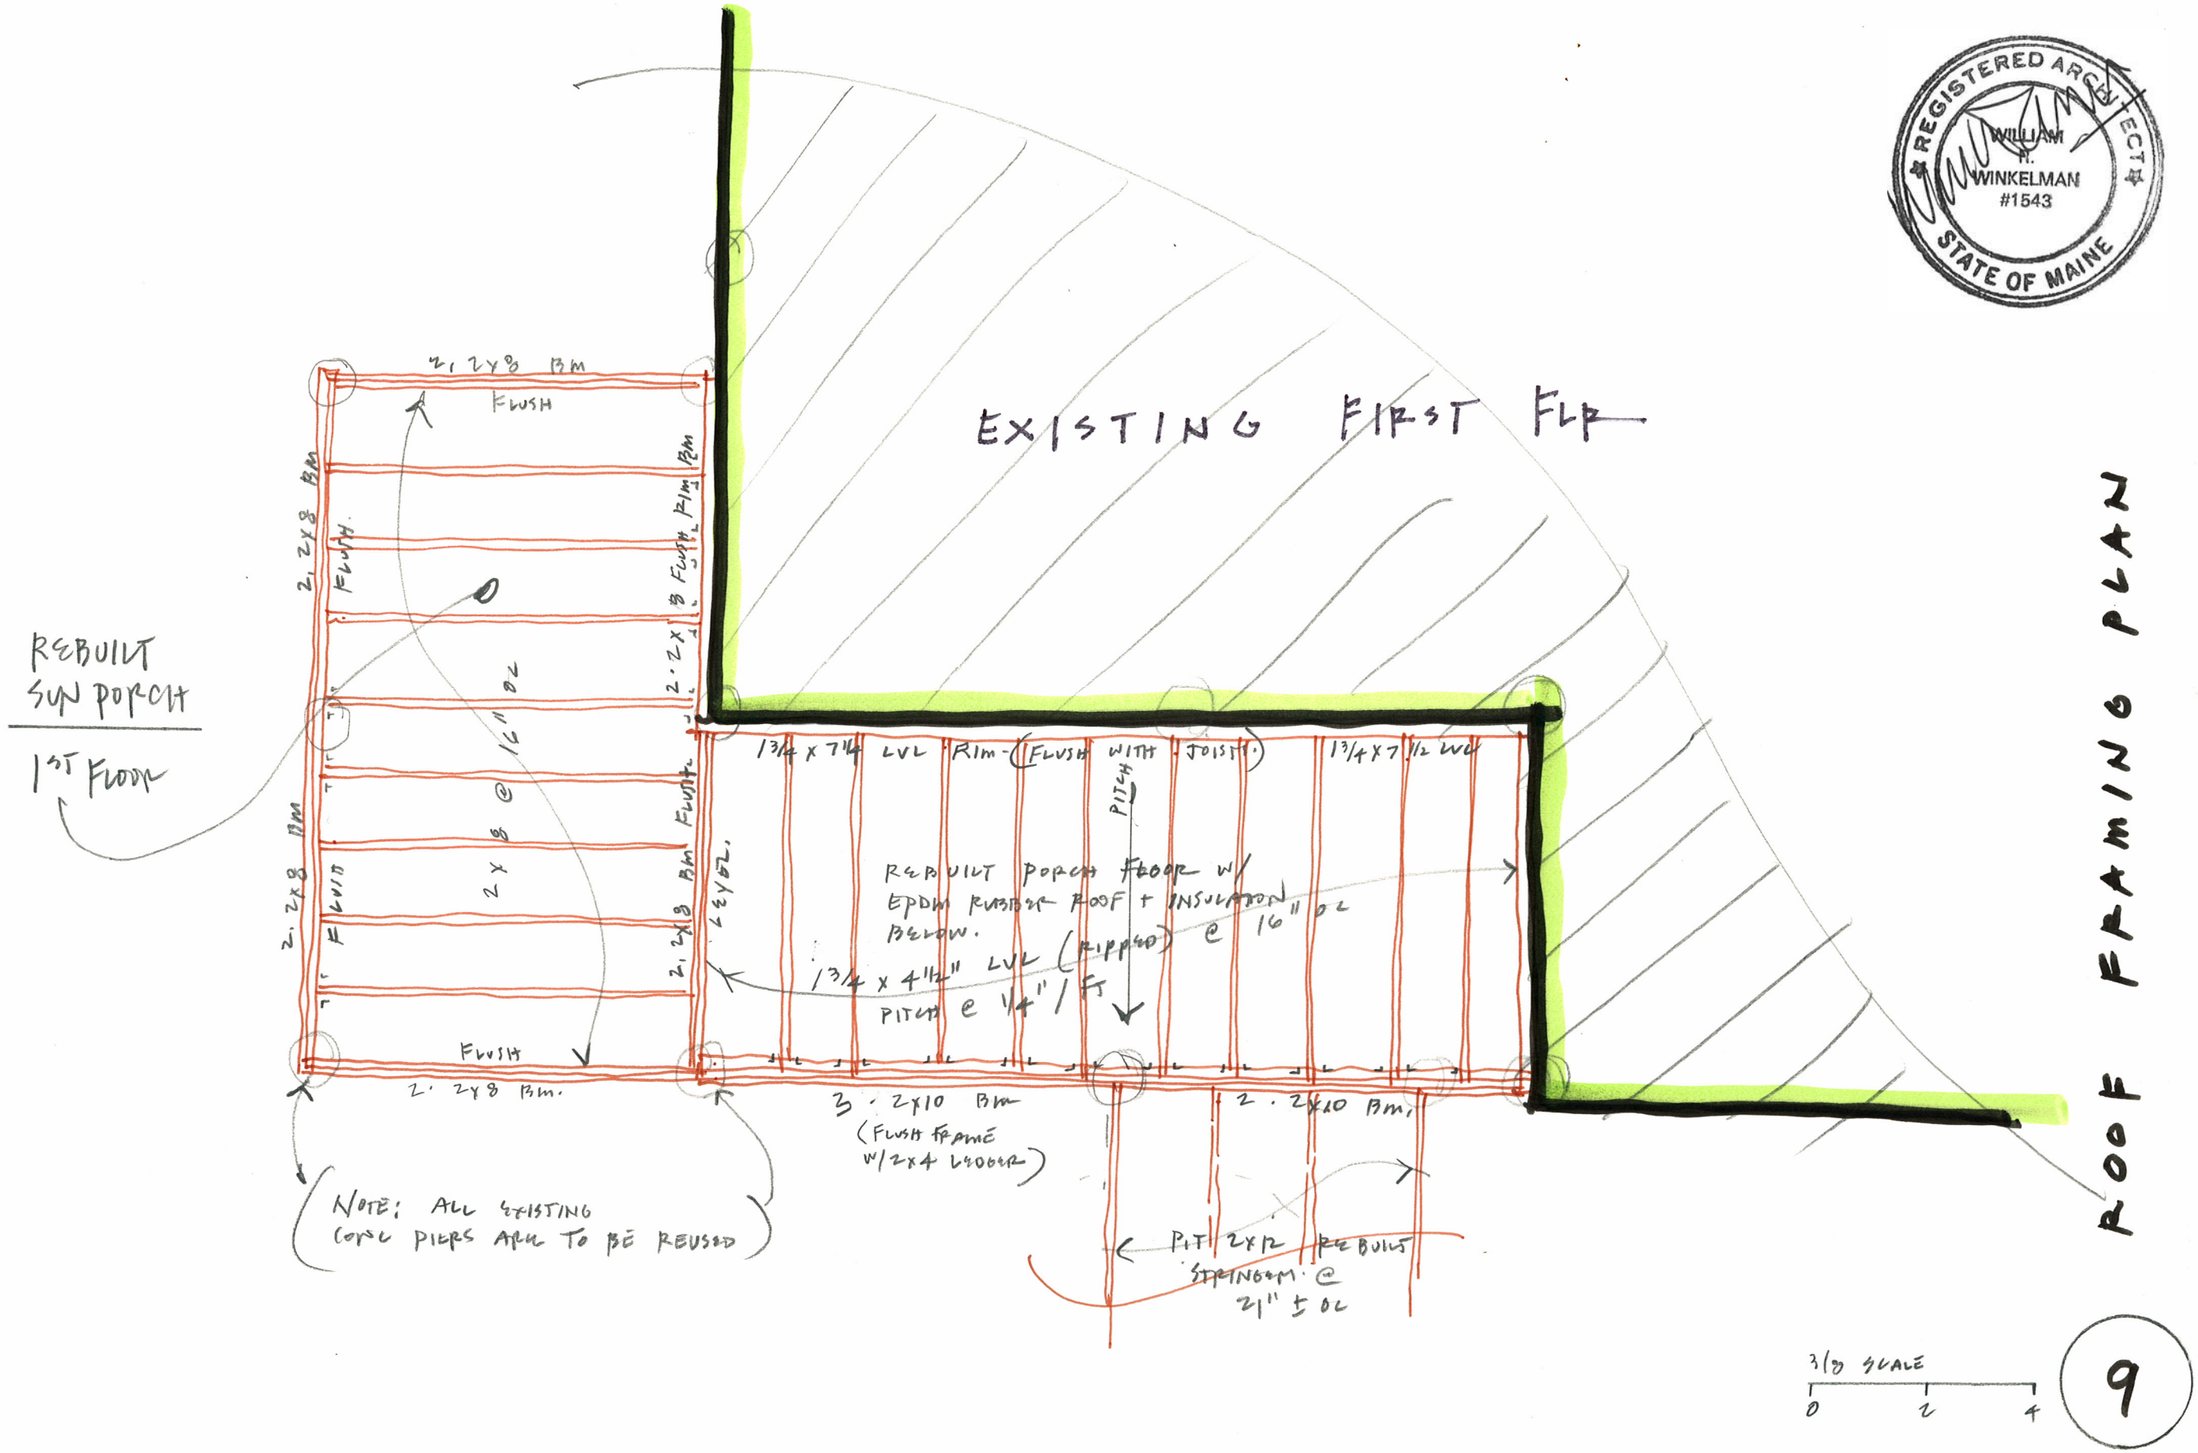

ROOF FRAMING PLAN

9