A - SIMPSON CONNECTORS

B - HURRICANE CLIPS
& RAPTOR/PLATE

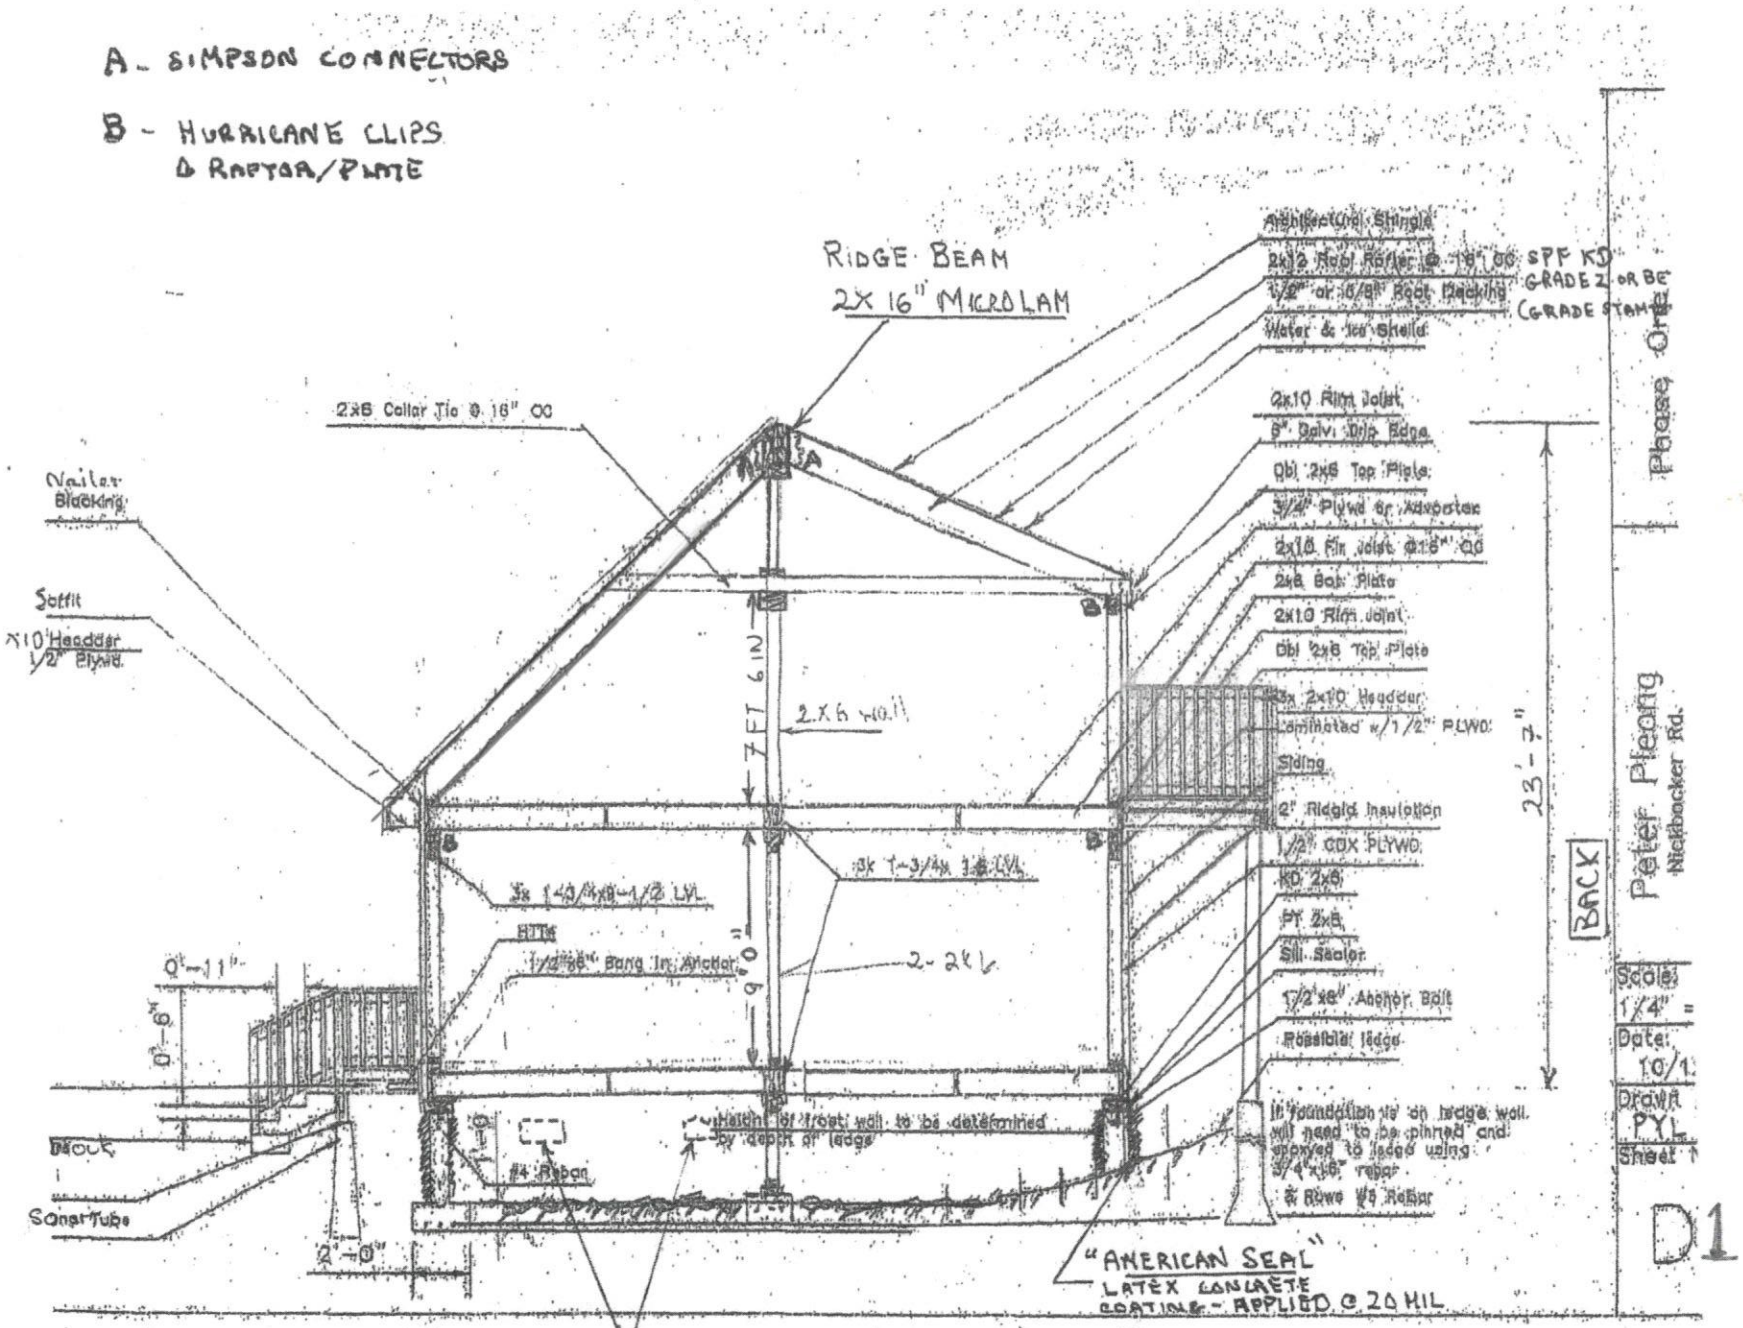

6"X12" LOUVRE
VENTS - ONE EVERY 12 FEET
TOTAL OF 10

EAST ELEVATION WITH
FRONT & BACK PORCH