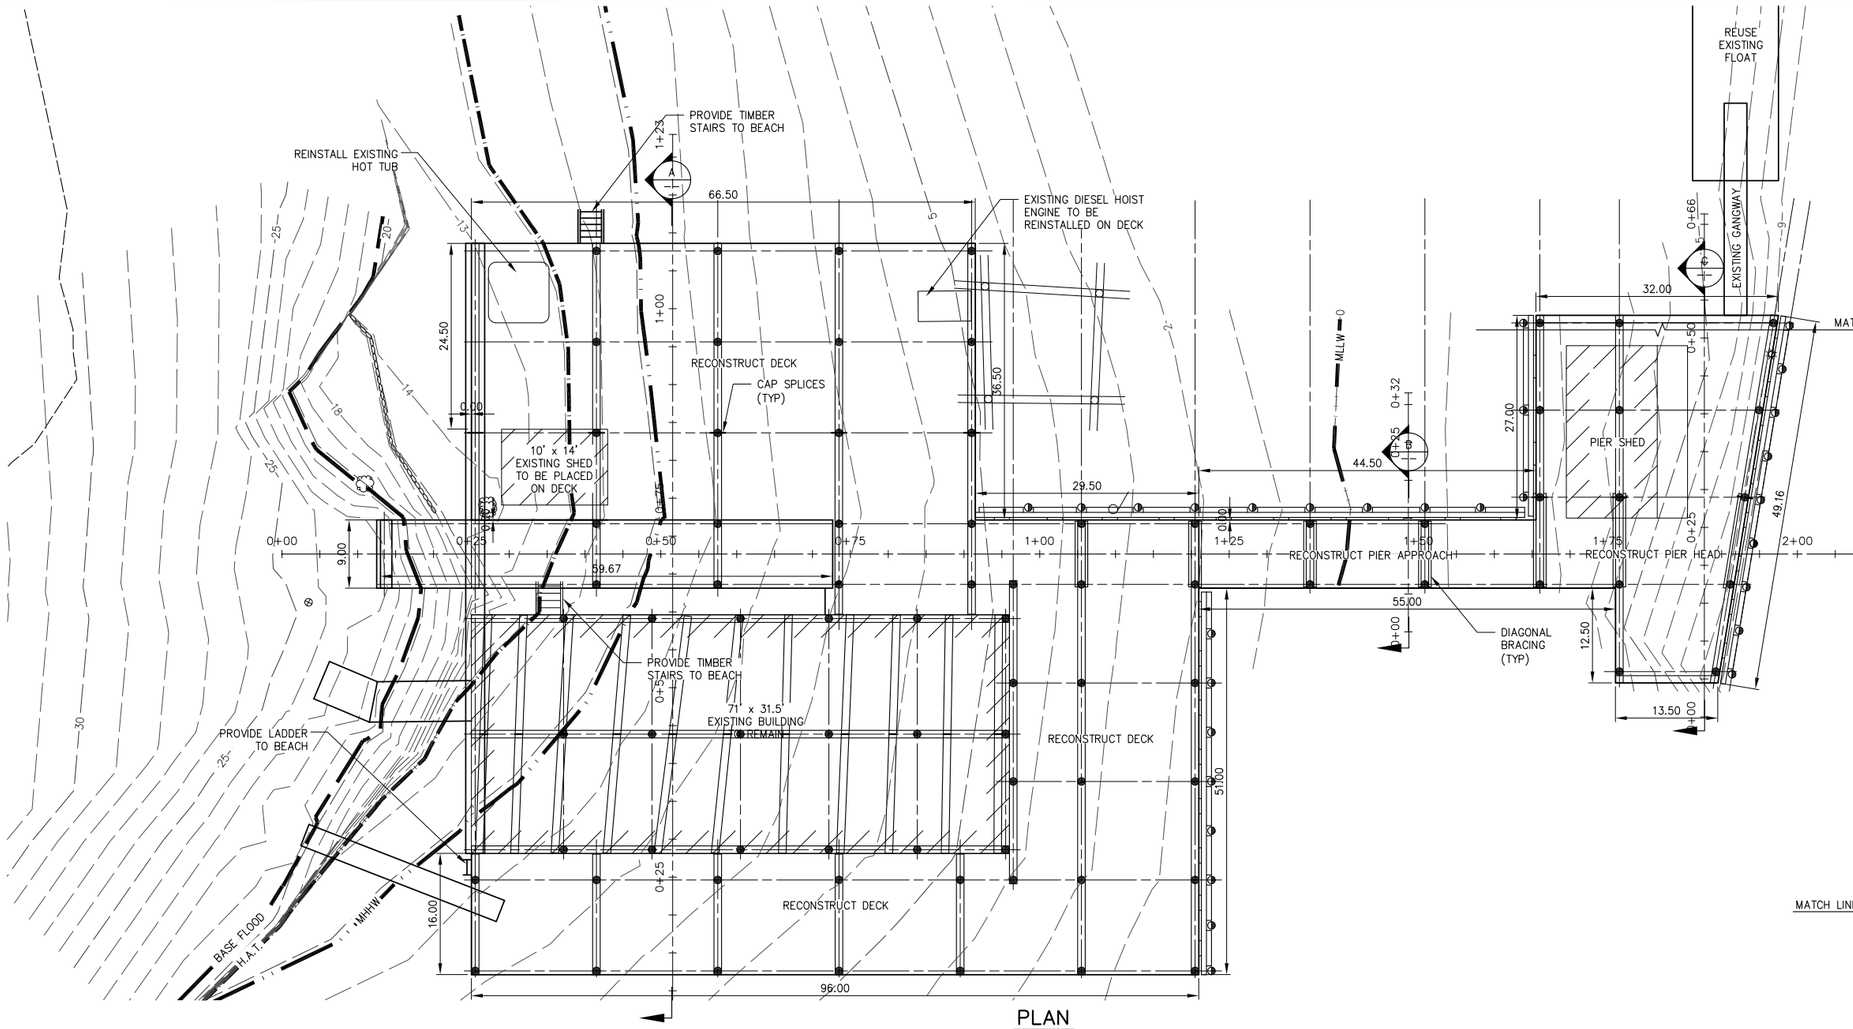

PLAN

0 5 10 15 30

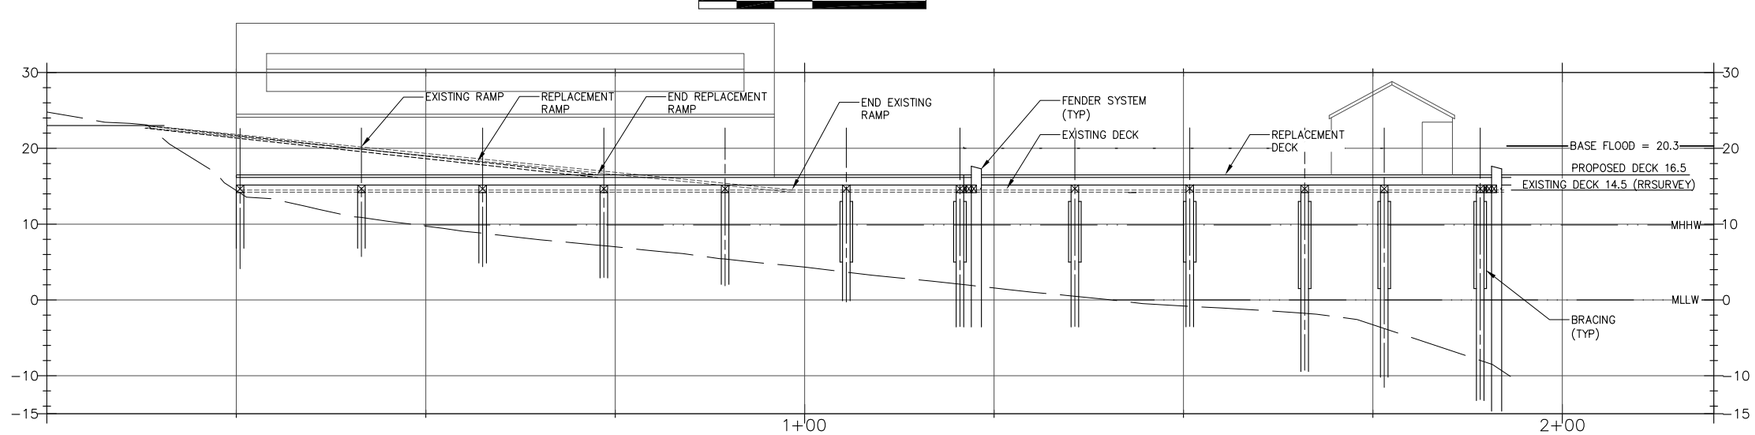

ELEVATION

0 5 10 15 30

BAKER DESIGN CONSULTANTS
Civil, Marine, and Structural Engineering
11 Stony Brook Lane Yarmouth, Maine 04096 Tel: (207) 846-9724 Fax: (207) 846-3620

NO.		DATE	INT.
B	PERMIT APPLICATIONS	1-22-13	BJB
A	PERMIT REVIEW SUBMISSION	10-10-12	BJB

STATE OF MAINE
BARNEY J. BAKER
No. 5737
LICENSED PROFESSIONAL ENGINEER

DESIGNED BY: BJB
DRAWN BY: JJC
CHECKED BY: BJB
SCALE: AS SHOWN

SHEET TITLE: PLAN AND ELEVATION

PROJECT: OLD COAST GUARD STATION LLC
PIER REPLACEMENT
LITTLE DIAMOND ISLAND, PORTLAND, MAINE

DATE OCT. 2012

CONTRACT NO. 12-34

SHEET NO. S-1

REV. A

\\eng-sta1_projects\12\12-34 little diamond island\cad\12-34 ldi pier civil design.dwg