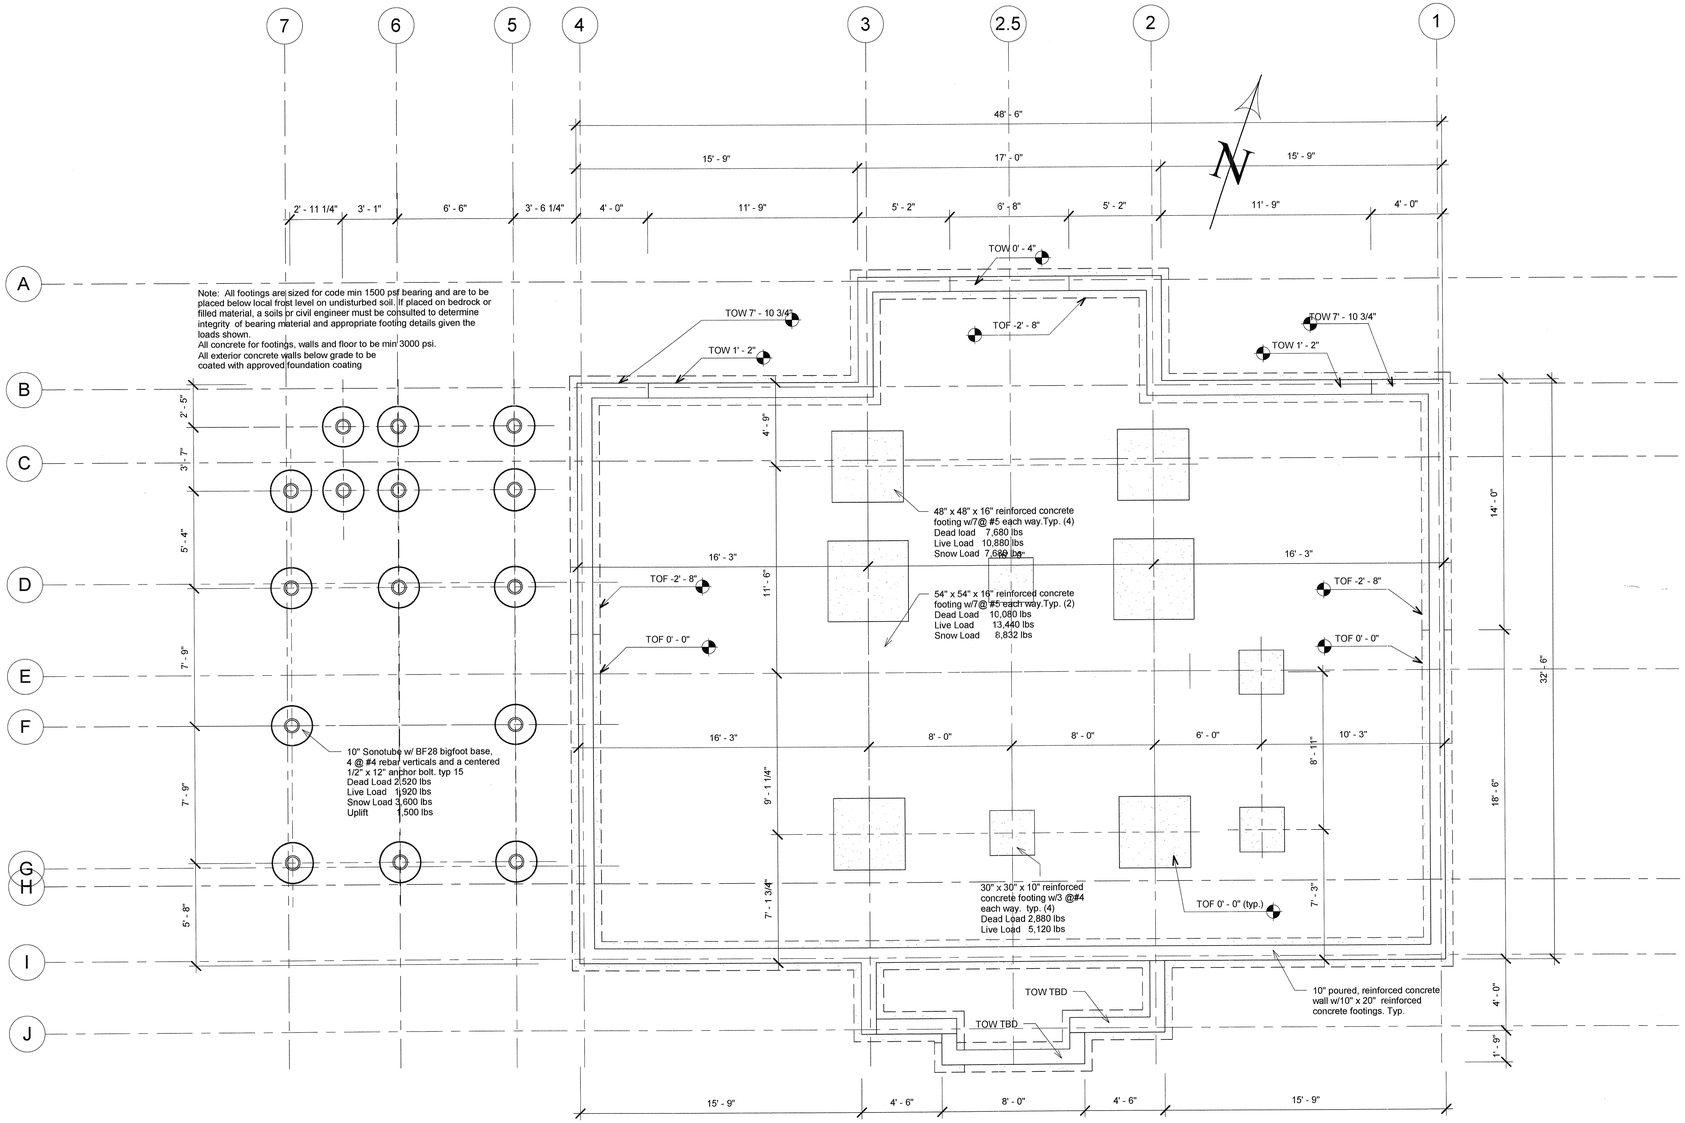

1 Foundation Plan
1/4" = 1'-0"

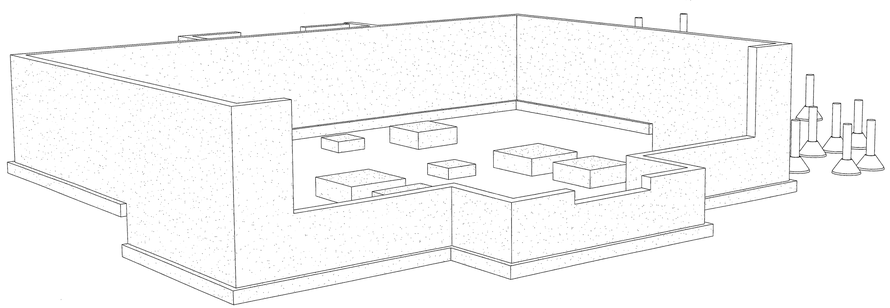

2 Foundation perspective NE

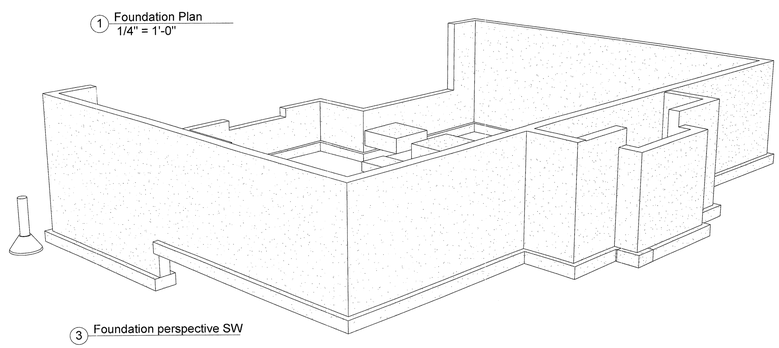

3 Foundation perspective SW

Dodgco
Construction and Design Services
www.dodgco.com

Consultant
Address
Address
Phone
Fax
e-mail

Consultant
Address
Address
Phone
Fax
e-mail

Consultant
Address
Address
Phone
Fax
e-mail

Consultant
Address
Address
Phone
Fax
e-mail

Consultant
Address
Address
Phone
Fax
e-mail

No.	Description	Date

Brew
Cushing Island
Portland Maine

Foundation Plan

Project number	FW-03
Date	4-7-10
Drawn by	Author
Checked by	Checker

A104

Scale 1/4" = 1'-0"

8/8/2014 12:19:00 PM