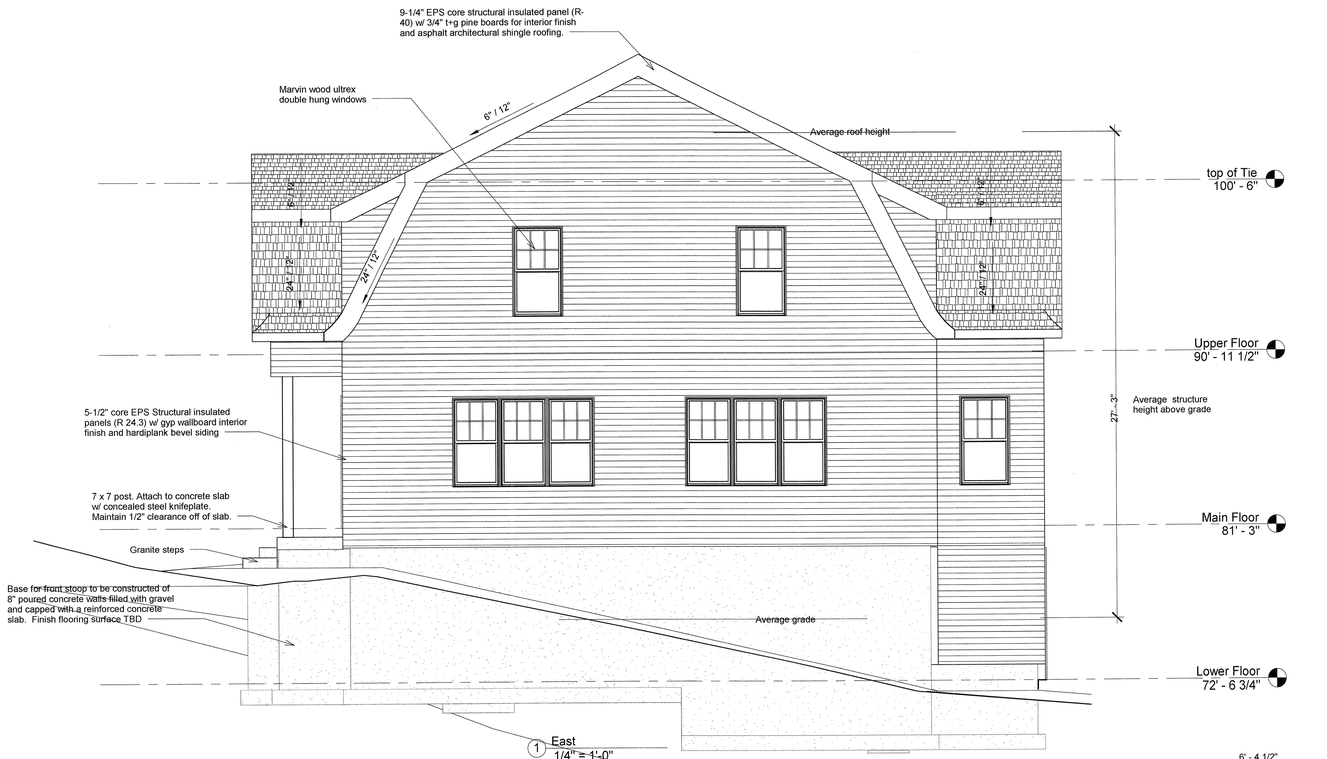

1 East
1/4" = 1'-0"

3 South
1/4" = 1'-0"

Dodgco

Construction and Design Services

www.dodgco.com

Consultant
Address
Address
Phone
Fax
e-mail

Consultant
Address
Address
Phone
Fax
e-mail

Consultant
Address
Address
Phone
Fax
e-mail

Consultant
Address
Address
Phone
Fax
e-mail

Consultant
Address
Address
Phone
Fax
e-mail

No.	Description	Date

Brew
Cushing Island
Portland Maine

Elevations

Project number	FW-03
Date	4-7-10
Drawn by	Author
Checked by	Checker

A105

Scale	1/4" = 1'-0"

8/8/2014 12:19:02 PM