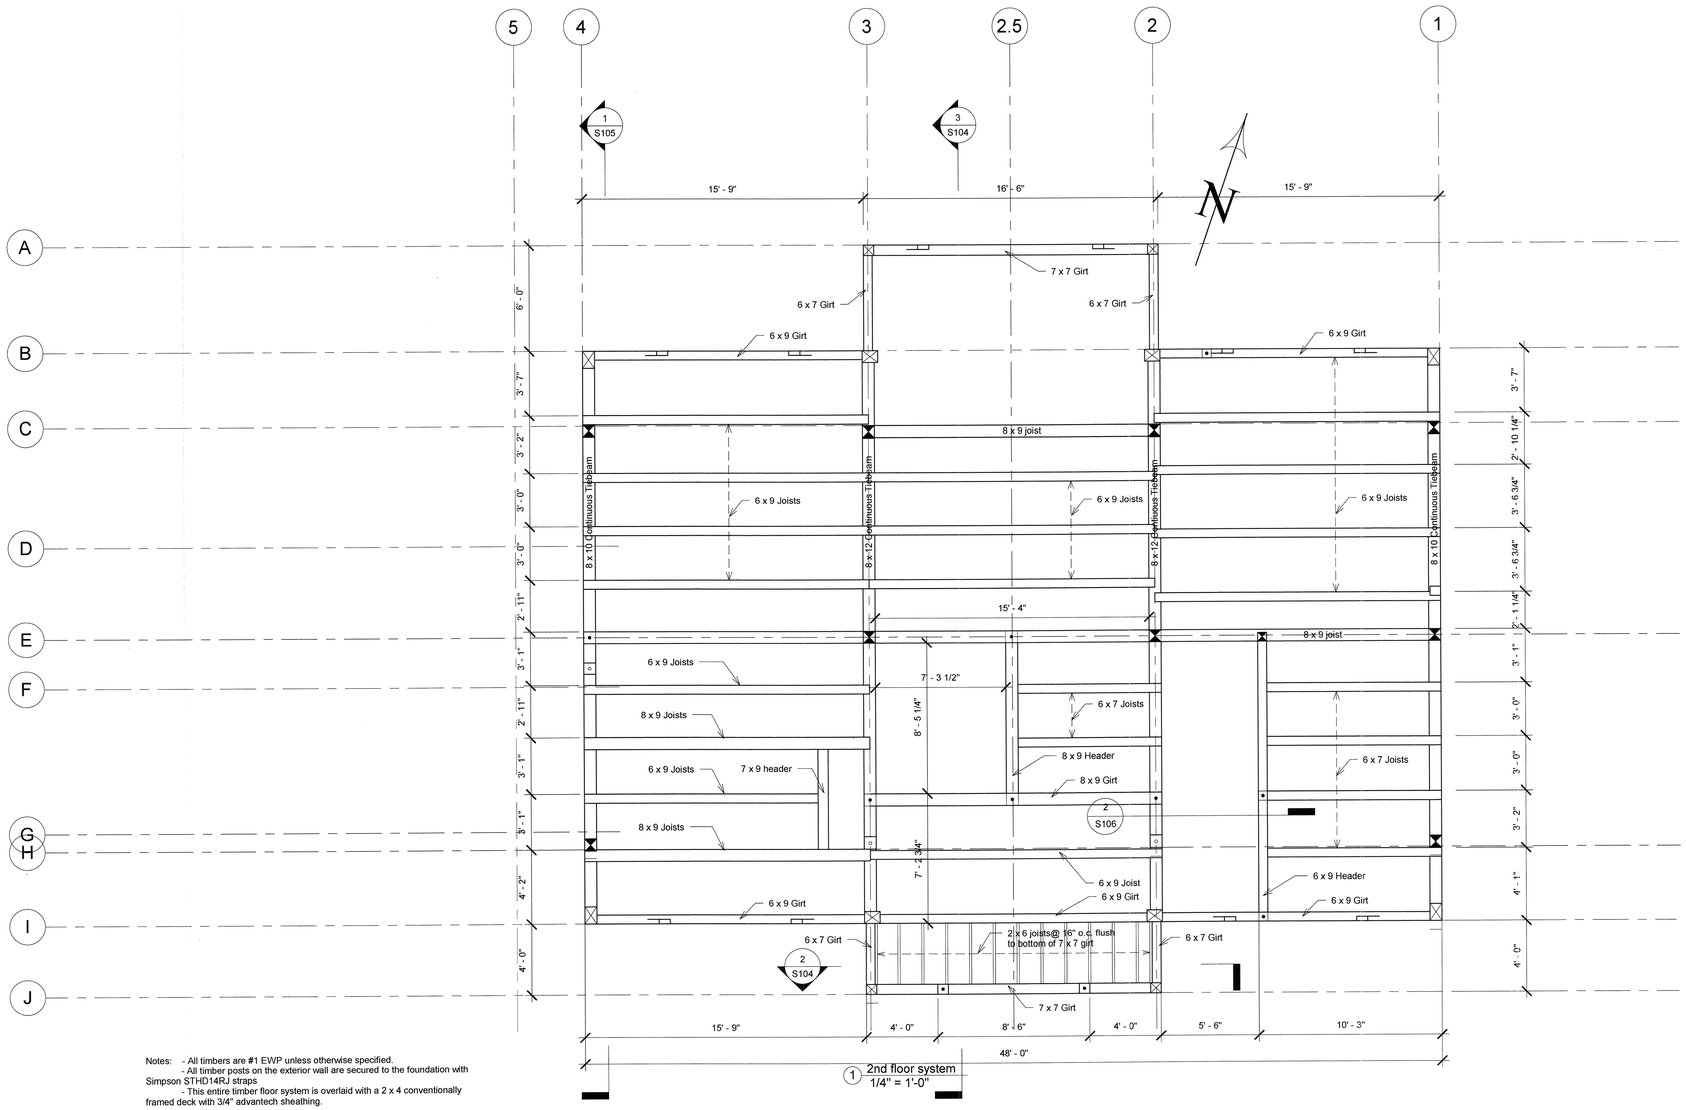


1 2nd floor system
1/4" = 1'-0"

Notes: - All timbers are #1 EWP unless otherwise specified.
- All timber posts on the exterior wall are secured to the foundation with Simpson STHD14RJ straps
- This entire timber floor system is overlaid with a 2 x 4 conventionally framed deck with 3/4" advantech sheathing.

Post above and below

Continuous post

Post below

Post above

# For Permitting Only

Dodgco
Construction and Design Services

www.dodgco.com

Consultant
Address
Address
Phone
Fax
e-mail

Consultant
Address
Address
Phone
Fax
e-mail

Consultant
Address
Address
Phone
Fax
e-mail

Consultant
Address
Address
Phone
Fax
e-mail

Consultant
Address
Address
Phone
Fax
e-mail

STATE OF MAINE
JAMES M. HANEY
11917
LICENSED
PROFESSIONAL ENGINEER
8/14/2014

| No. | Description | Date |
|---|---|---|
| | | |

Brew
Cushing Island
Portland Maine

2nd Floor Framing

| | |
|---|---|
| Project number | FW-03 |
| Date | 4-7-10 |
| Drawn by | Author |
| Checked by | Checker |

S102

| | |
|---|---|
| Scale | 1/4" = 1'-0" |

8/8/2014 12:19:06 PM