Note:
Align structural columns over existing
6x6 P.T. posts and concrete piers below.

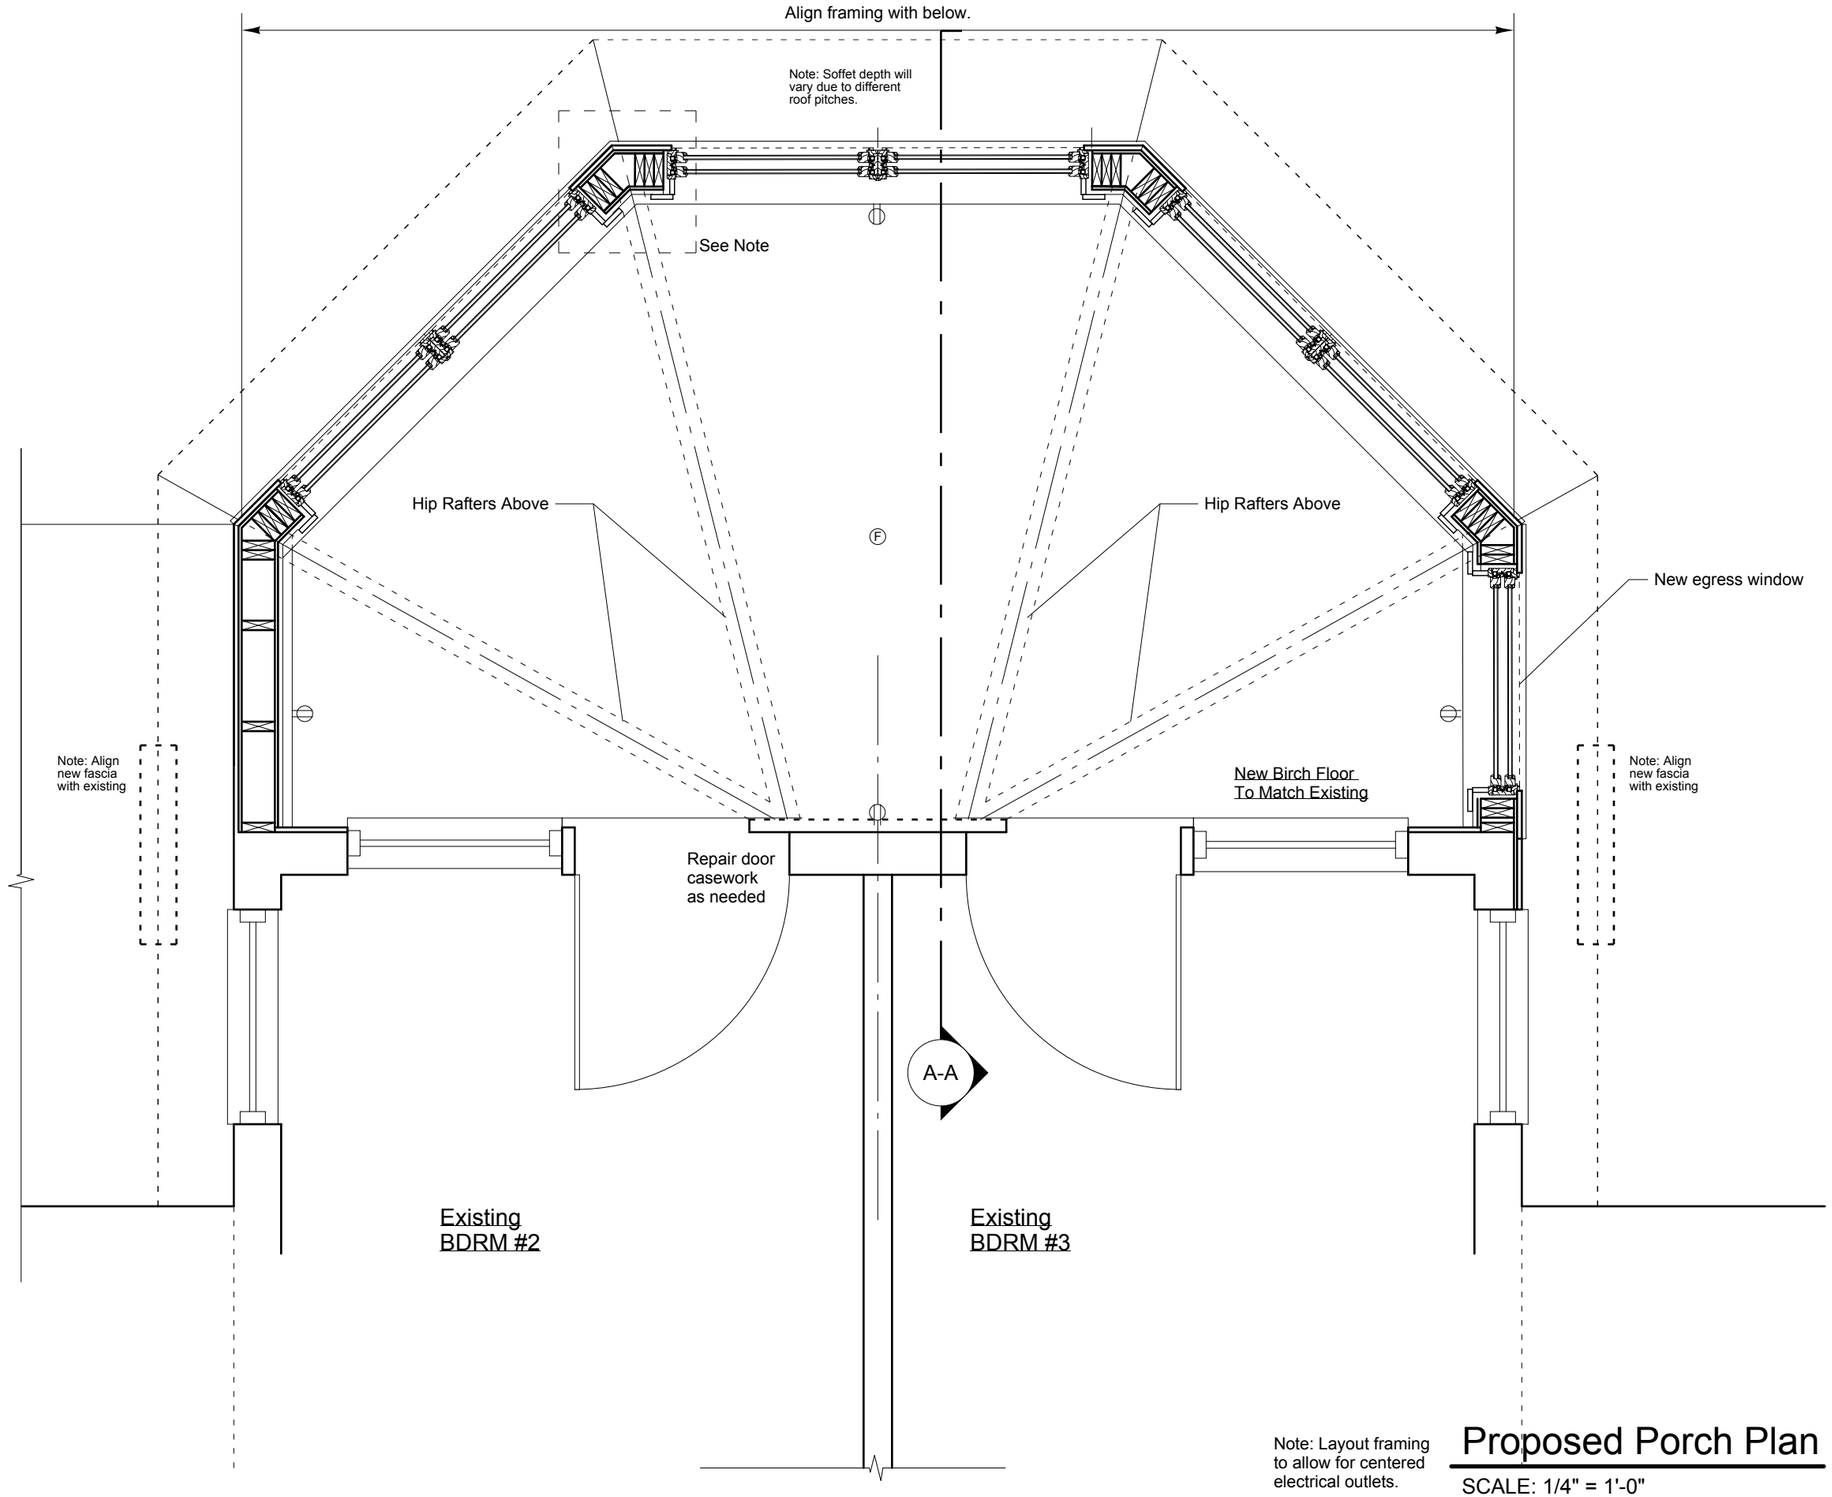

Note: Layout framing to allow for centered electrical outlets.

Proposed Porch Plan

SCALE: 1/4" = 1'-0"

For Pricing Only:
Not For Construction

MAKER
Design / Build
23 Pitt Street
Portland Me. 04103
329-8606

Tim & Jane Gieselman
174 Whitehead Ave.
Cushings Island
Portland Maine

Proposed Porch Floor Plan

Scale:1/4"=1'-0"

Date:5.1.2013

A1.01