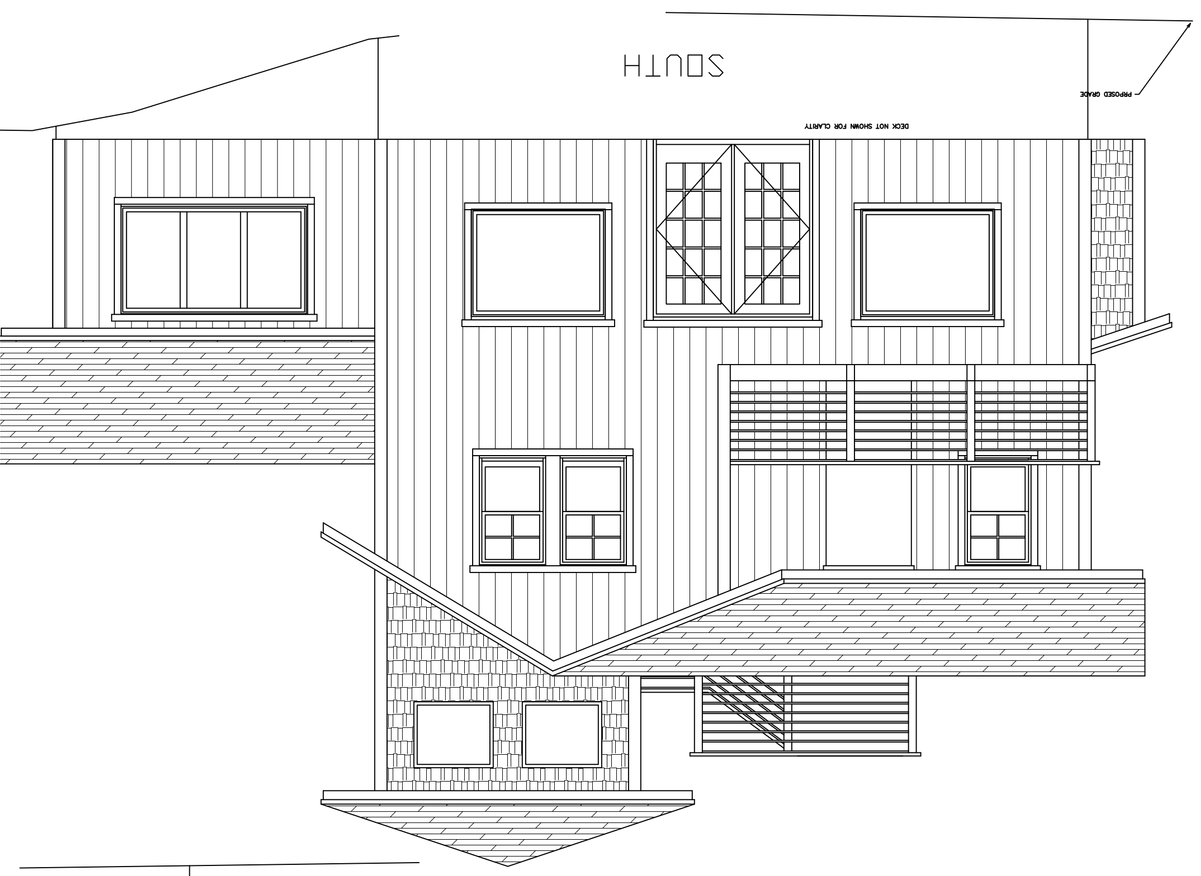

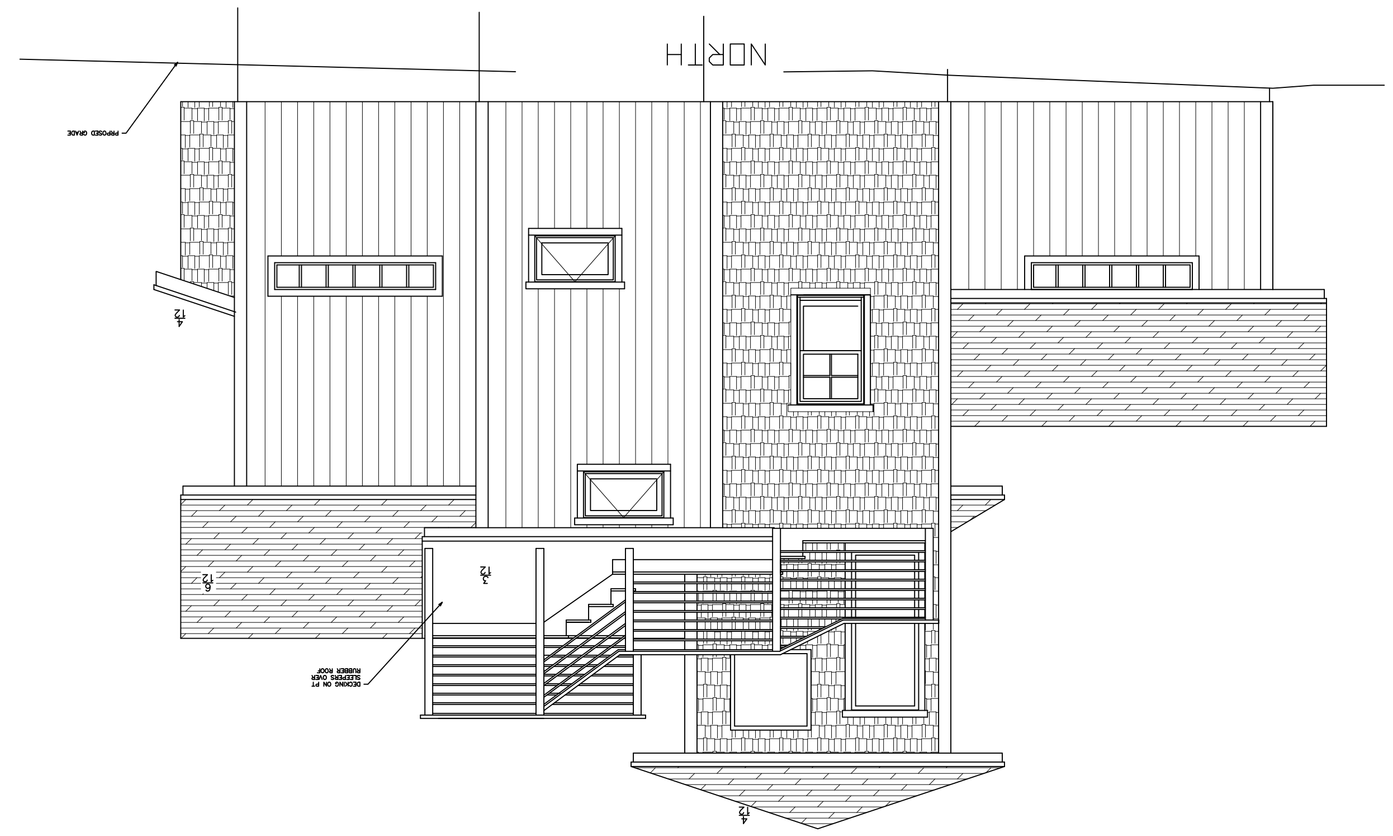

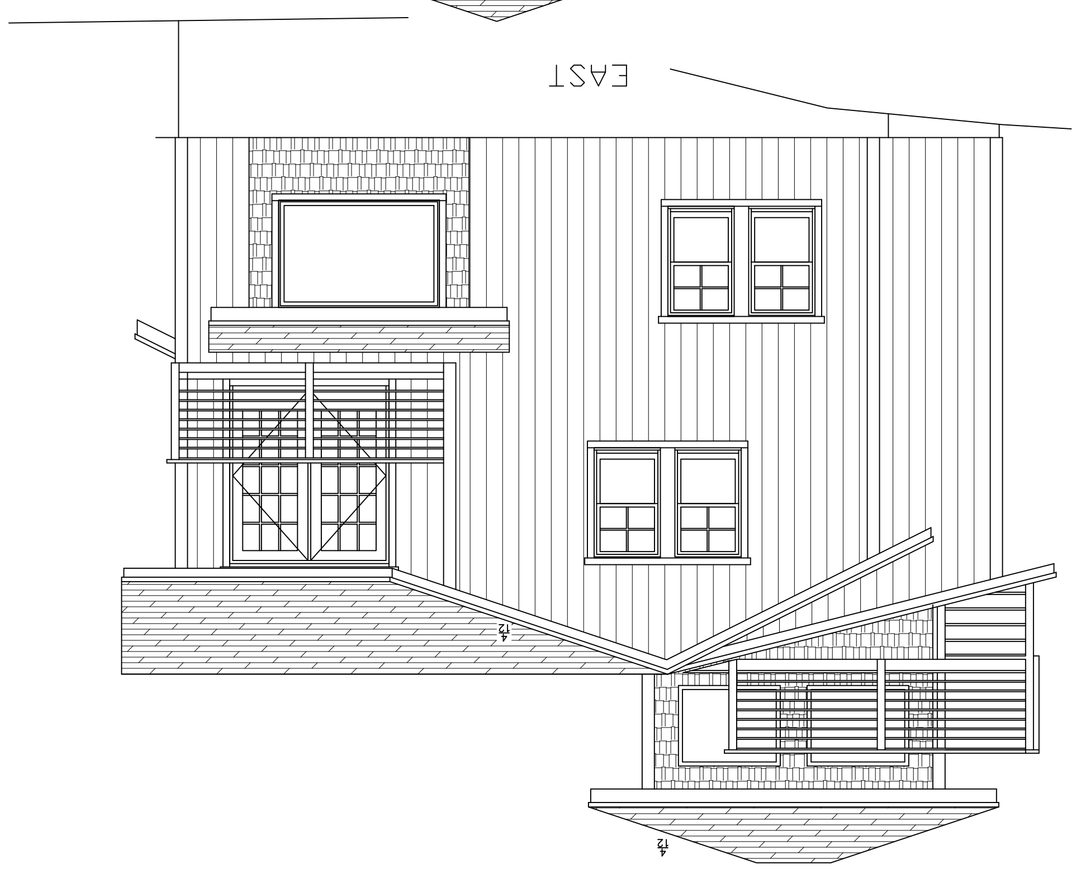

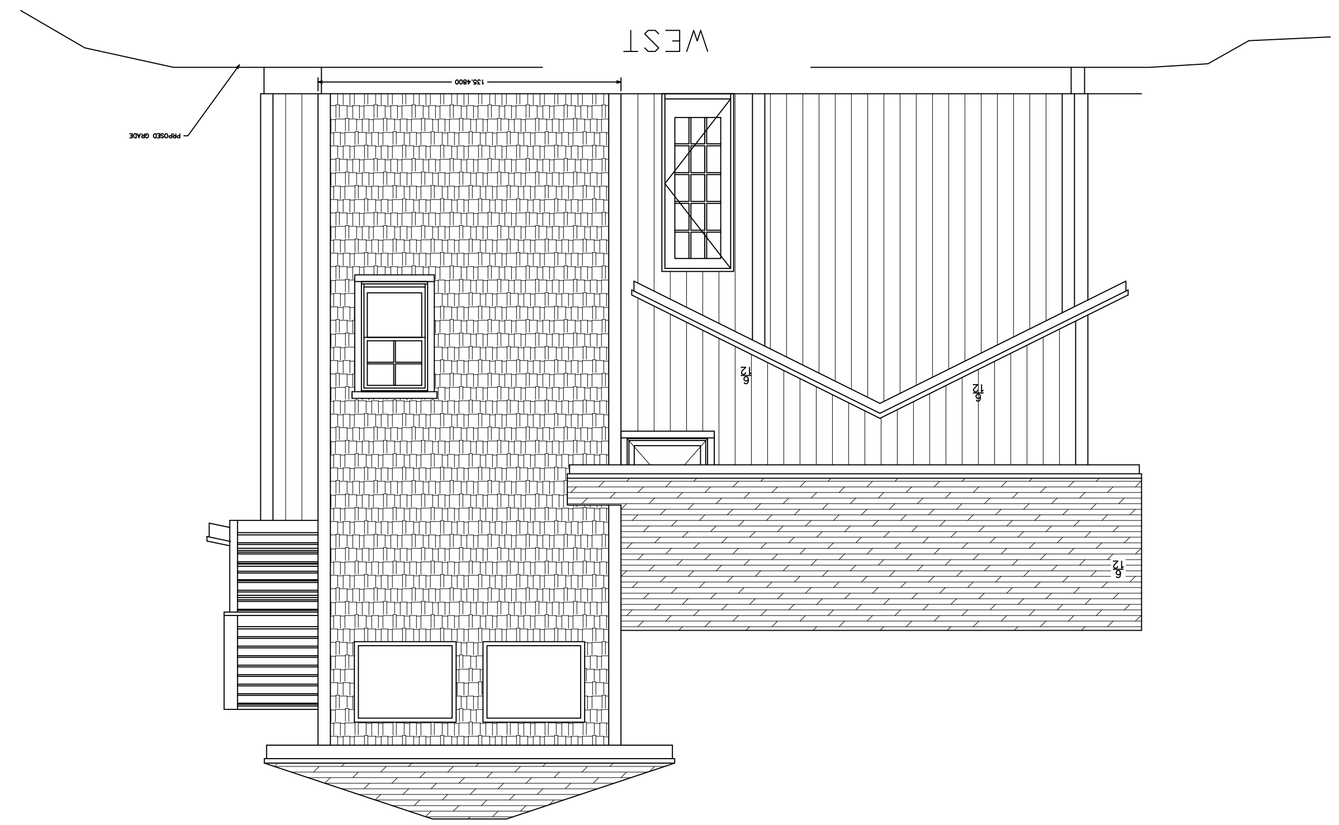

1/4" = 1'-0"

GRAPHIC SCALE

0 4 8 12 16 (FEET)

BUILDING ELEVATIONS PLAN
SOUTH SIDE, LLC.
87 CHURCH ROAD

FOR:
SOUTH SIDE, LLC.
243 JENNIE LANE
ELIOT MAINE, 03903

NO.	DESCRIPTION	DATE

REVISIONS

SCALE: 1" = 20'		DRAWN BY: BRW
DATE: 06/03/2016	APPROVED BY:	REVISION : DATE – : –
JOB NO: XXXX-XX	CAD FILE:	SHEET 1 OF 1