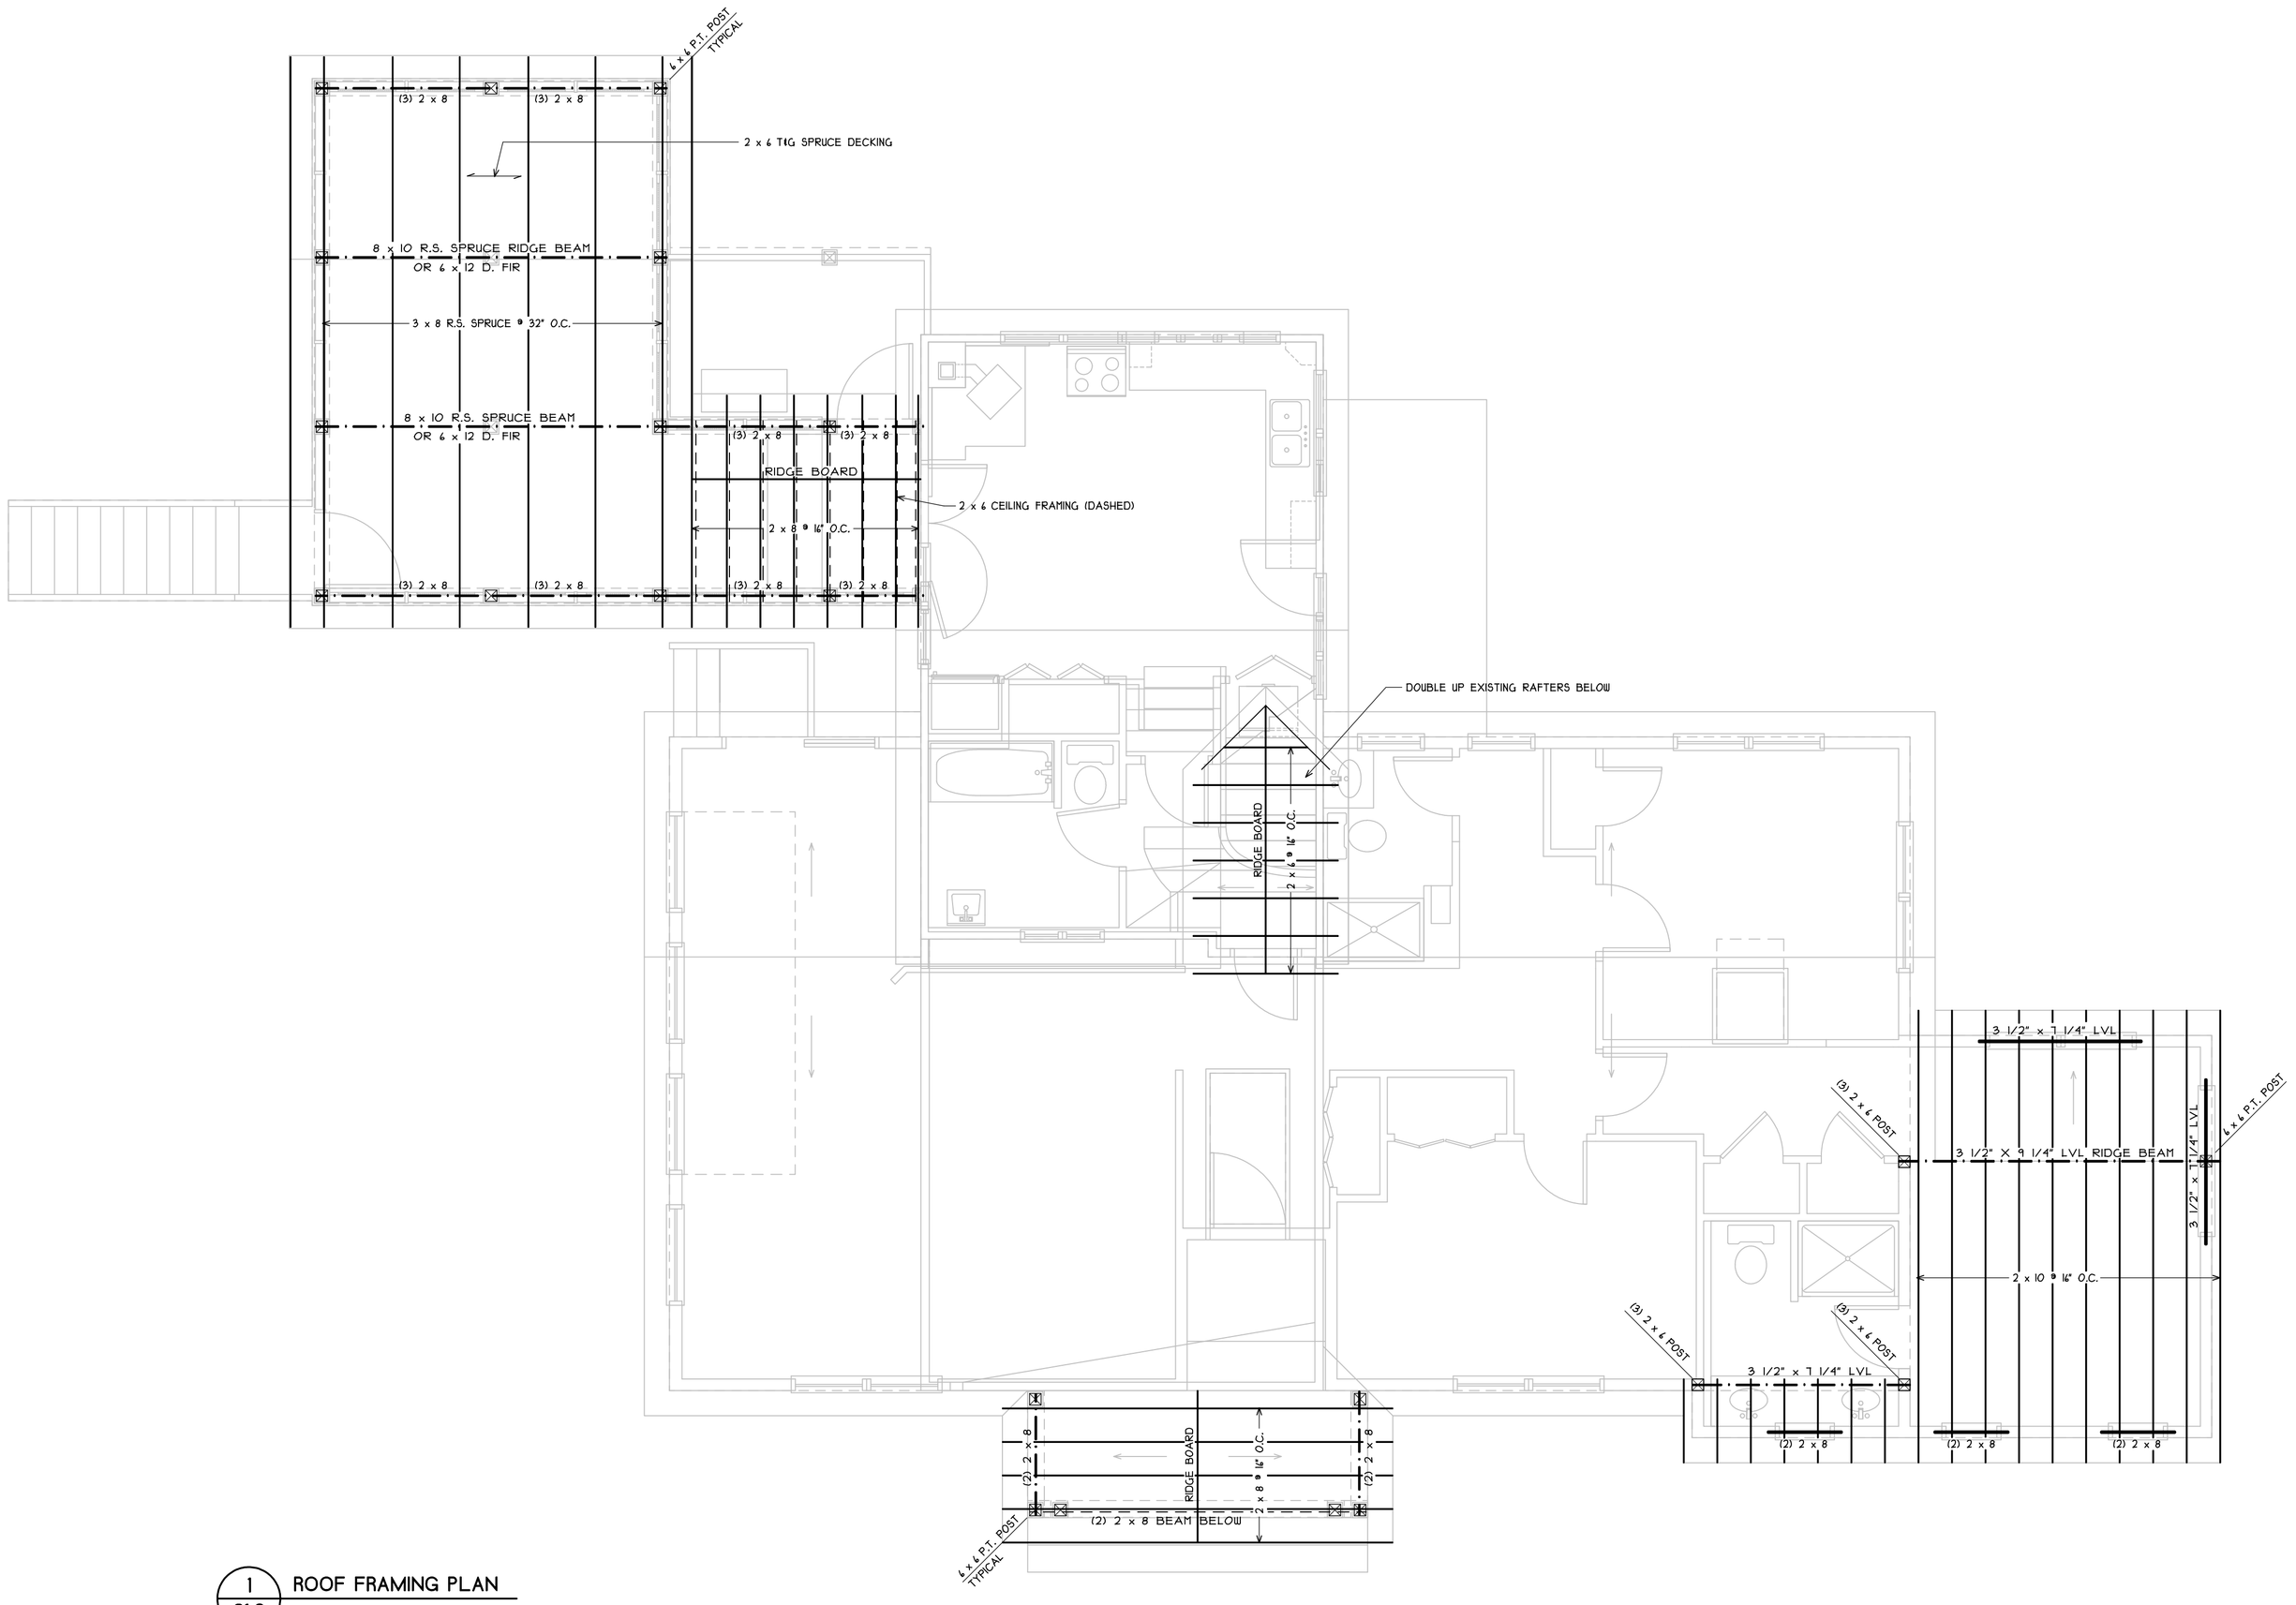

1 / S1.2 ROOF FRAMING PLAN
SCALE: 1/4" = 1'-0"

COLESWORTHY COTTAGE

ADDITIONS & RENOVATIONS

CLIFF ISLAND
MAINE

Revisions

Stephen Blatt Architects

10 Danforth Street
Post Office Box
583 DTS
Portland, Maine
04112-0583
Voice:
207.761.5911
Fax:
207.761.2105
Email:
sba@sbarchitects.com

Consultants

Structural Engineer
Pinkham & Greer

Job No.:	08.13
Date:	June 17, 2009
Scale:	1/4" = 1'-0"
Drawn by:	MS, DWB
Checked by:	DWB

Drawing Title:
Roof Framing Plan

S1.2

PERMIT SET

6/17/2009