Existing

Section A
Thru the Rear Ell

Section B
Thru the Rear Ell

Proposed

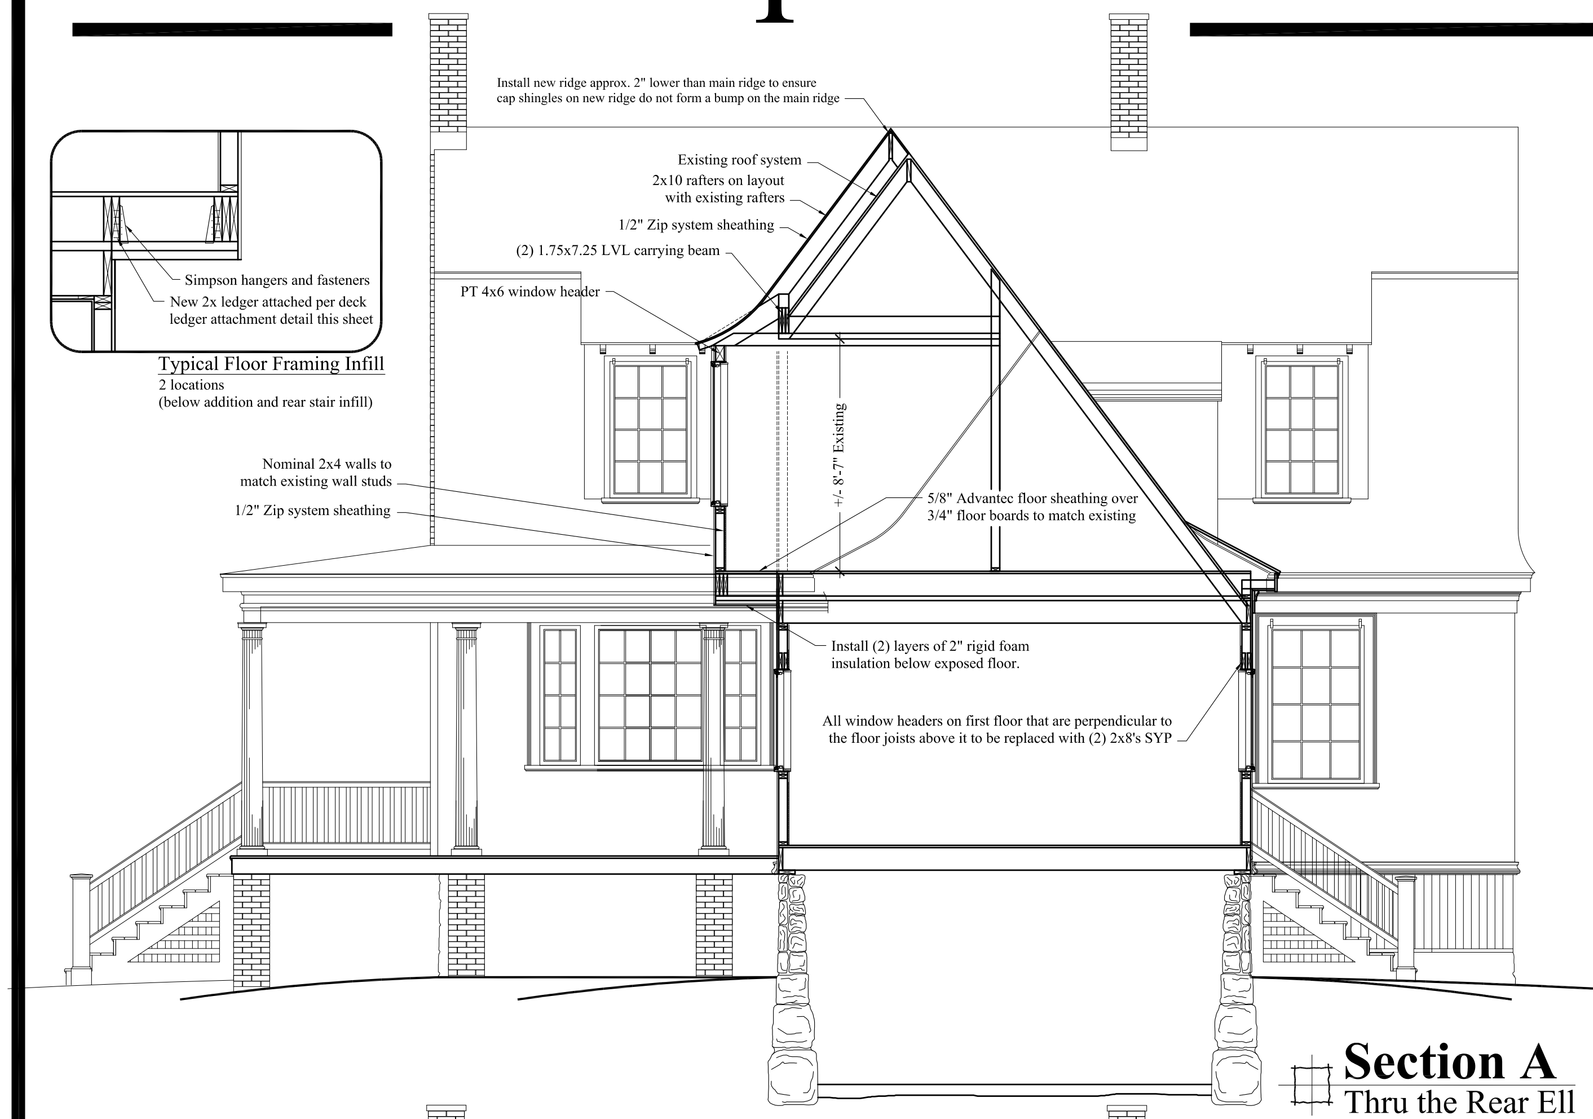

Typical Floor Framing Infill
2 locations
(below addition and rear stair infill)

Section A
Thru the Rear Ell

Section B
Thru the Rear Ell

NO.	DATE	DESCRIPTION

REVISIONS

CUSTOM CONCEPTS, INC.
ARCHITECTURE
383 U.S. ROUTE 1, SUITE 1a - SCARBOROUGH, MAINE 04074
Phone: (207) 883-0083 WWW.CUSTOMCONCEPTSINC.COM

Contract Documents — FOR PERMITS, BIDDING & CONSTRUCTION
Design Development — CLIENT REVIEW & COST ESTIMATING
Preliminary Design — CLIENT REVIEW & PLANNING

PROJECT: House Island – Christina's World
DRAWING TITLE: Section A & B
OWNER APPROVAL:
JOB NUMBER: 9269-14
DRAWN BY: MER
SCALE: As noted

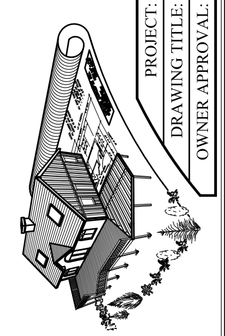

DATE: Jan 12, 2015

A6