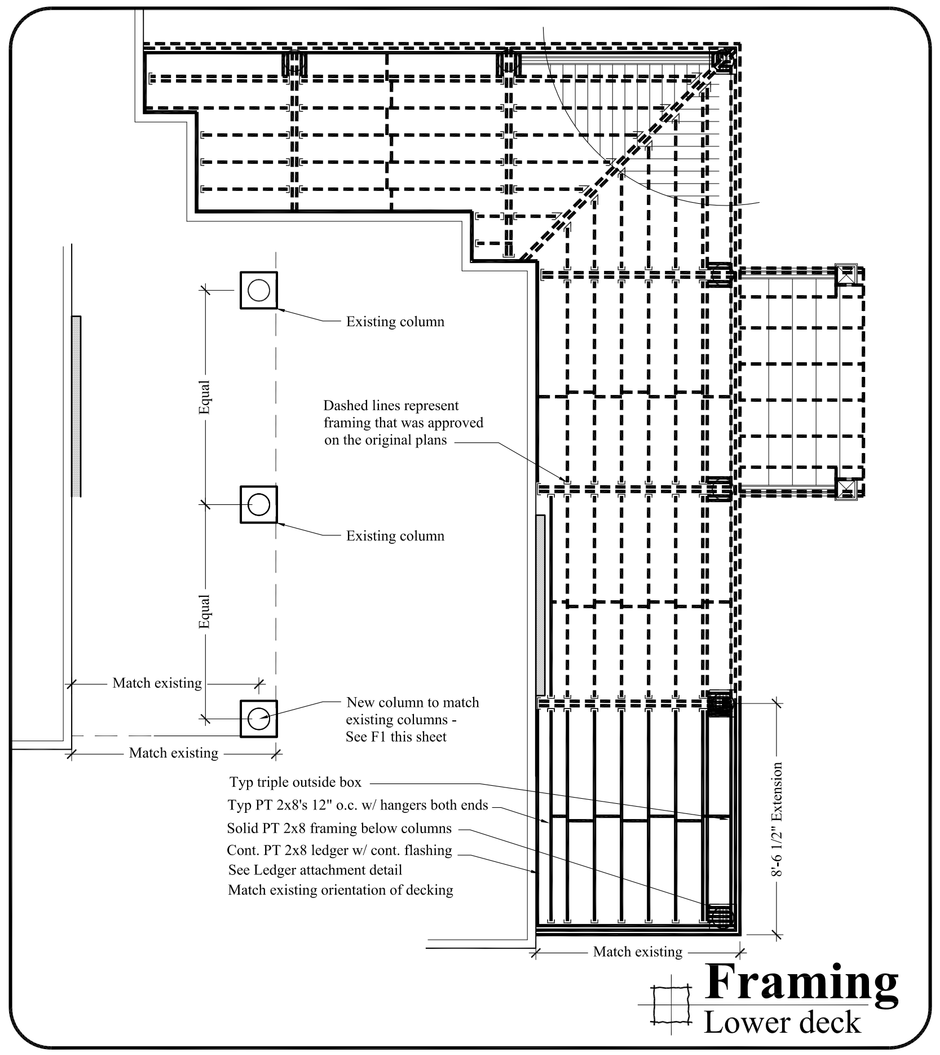

Framing
Lower deck

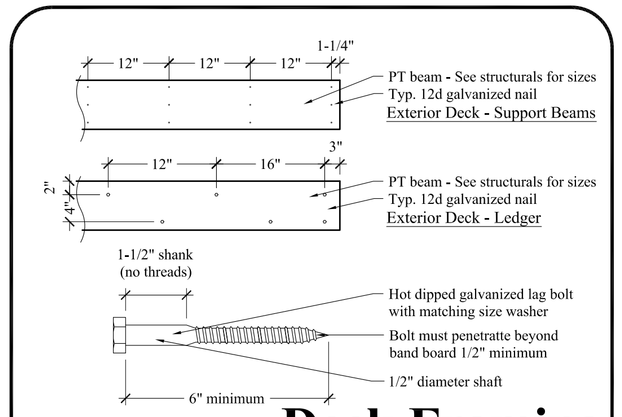

Deck Framing
Typ. Details

Detail F1
Pier Column

Framing
Upper Deck

Approved

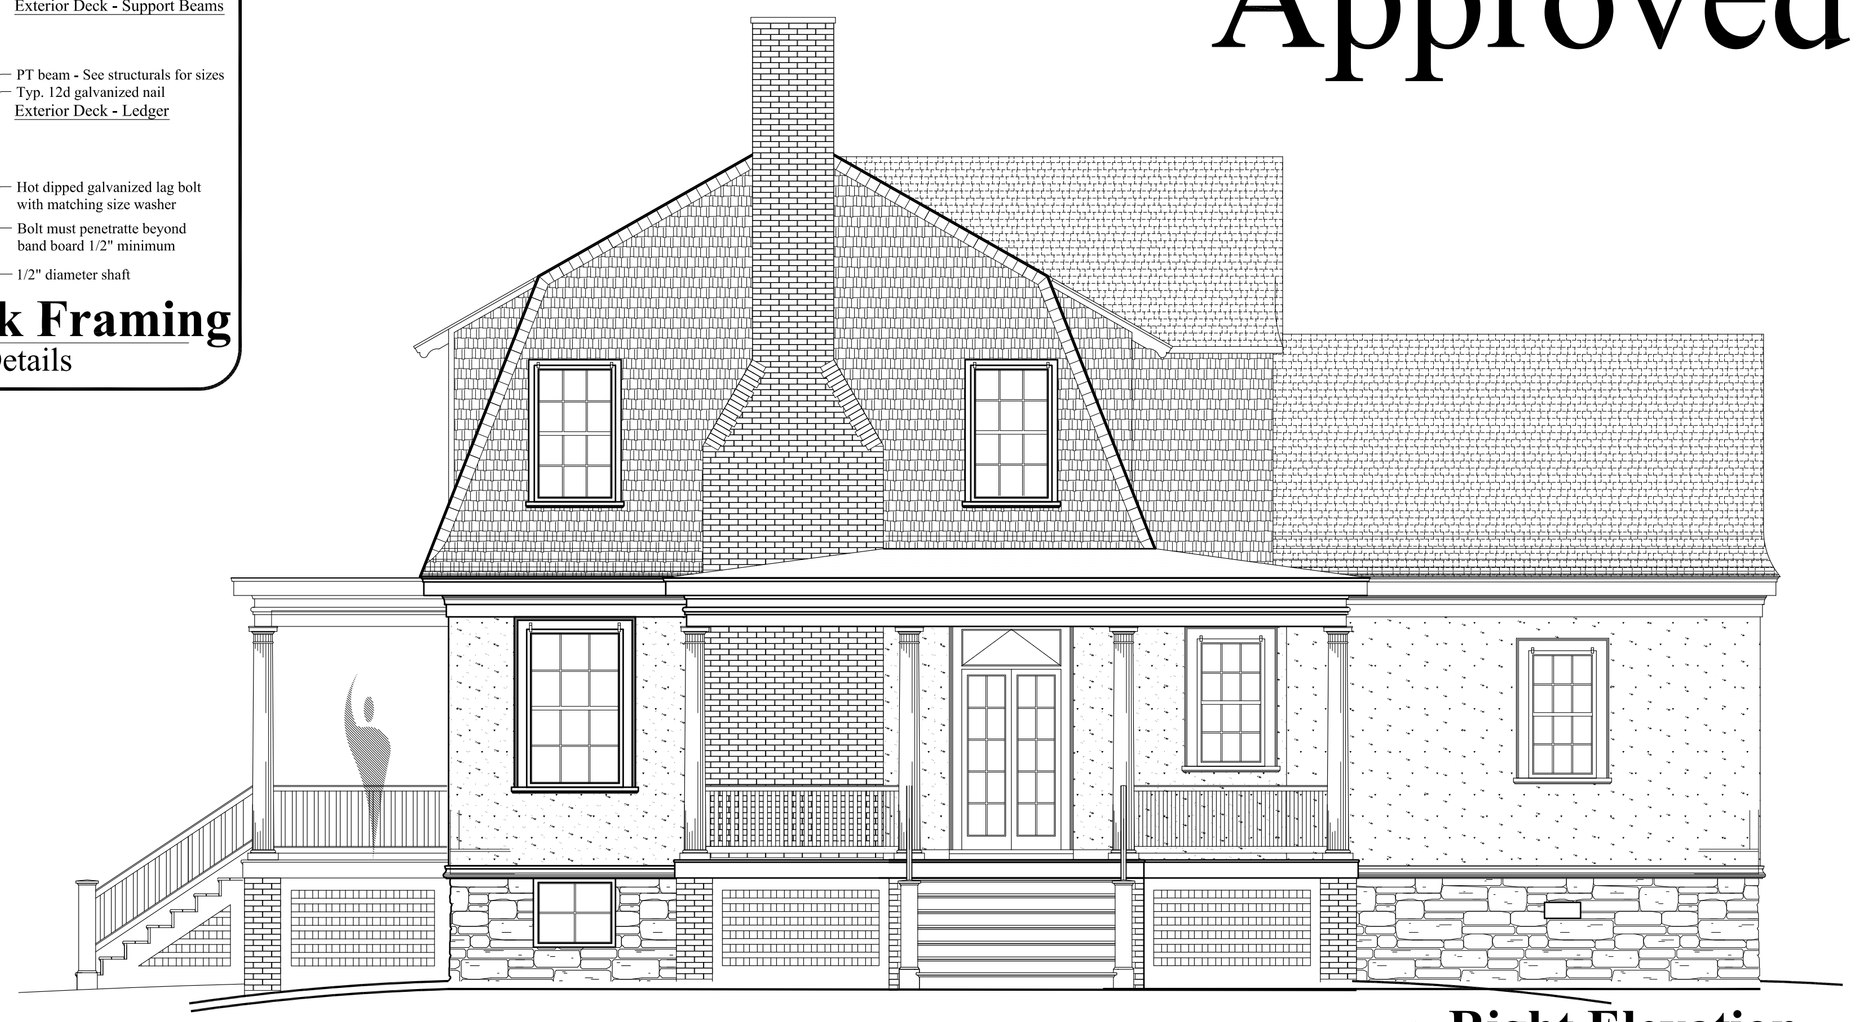

Right Elevation
Proposed

Right Elevation

NO.	DATE	DESCRIPTION

REVISIONS

CUSTOM CONCEPTS, INC.
ARCHITECTURE
383 U.S. ROUTE 1, SUITE 1a - SCARBOROUGH, MAINE 04074
Phone: (207) 883-0083 WWW.CUSTOMCONCEPTSINC.COM

Preliminary Design | Design Development | Contract Documents
CLIENT REVIEW NOT FOR CONSTRUCTION | CLIENT REVIEW NOT FOR ESTIMATING | FOR PERMITS, BIDDING & CONSTRUCTION

PROJECT: House Island – Bldg #2 Former Doctor's Residence JOB NUMBER: 9269-14
DRAWING TITLE: Foundation, Framing & Right Elevation DRAWN BY: MER
SCALE: As noted
OWNER APPROVAL:

DATE: April 14, 2015

A4