North Elevation
Scale 1/4" = 1'-0"

West Elevation
Scale 1/4" = 1'-0"

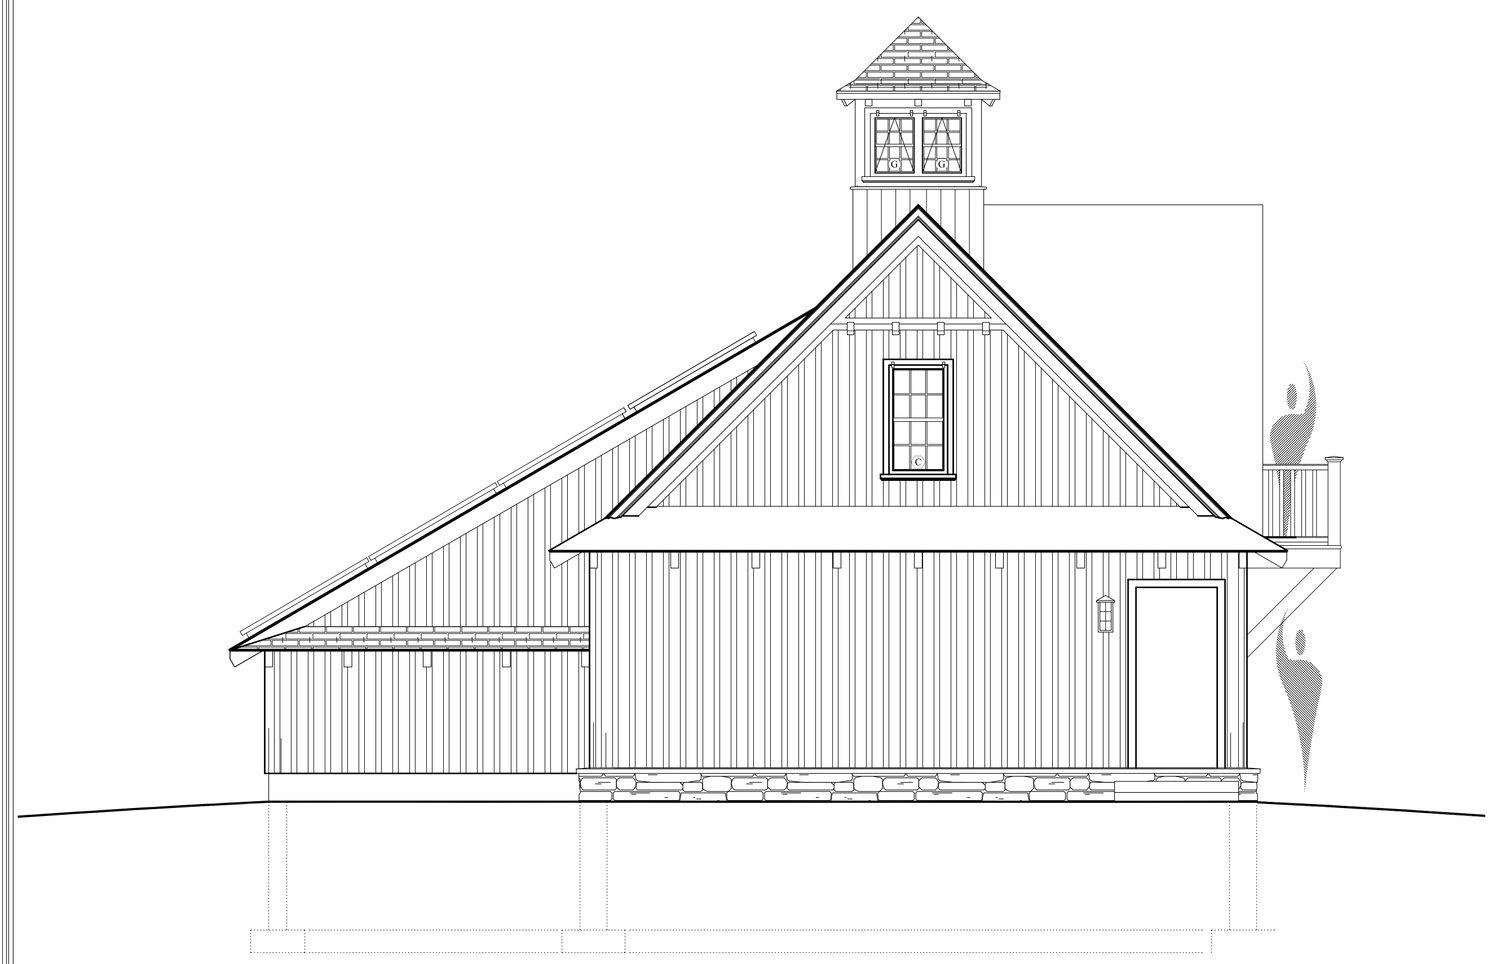

East Elevation
Scale 1/4" = 1'-0"

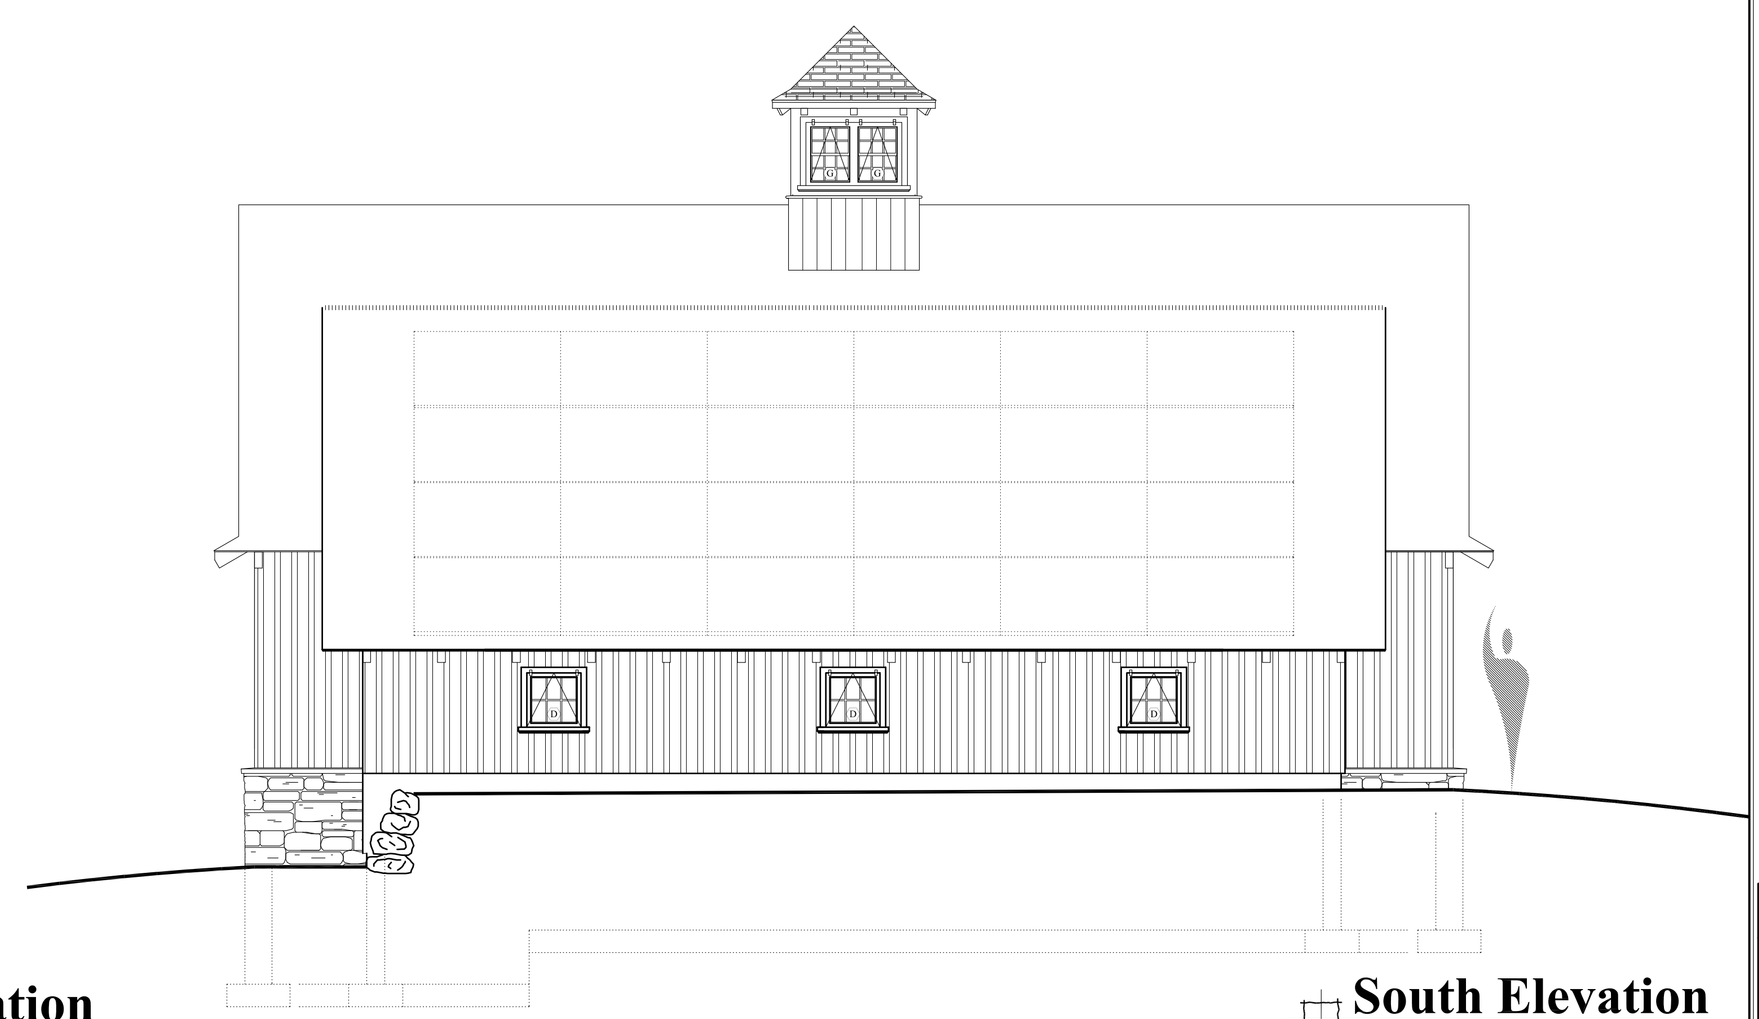

South Elevation
Scale 1/4" = 1'-0"

REVISIONS

NO.	DATE	DESCRIPTION

CUSTOM CONCEPTS, INC.
ARCHITECTURE
383 U.S. ROUTE 1, SUITE 1a - SCARBOROUGH, MAINE 04074
Phone: (207) 883-0083 WWW.CUSTOMCONCEPTSINC.COM

Contract Documents — FOR PERMITS, BIDDING & CONSTRUCTION
Design Development — CLIENT REVIEW & PRELIMINARY ESTIMATING
Preliminary Design — CLIENT REVIEW ONLY - NOT FOR CONSTRUCTION

PROJECT: House Island – New Energy Building & Caretoker's Residence
JOB NUMBER: 9269-14
DRAWN BY: MER
DRAWING TITLE: Elevations
SCALE: As noted
OWNER APPROVAL:

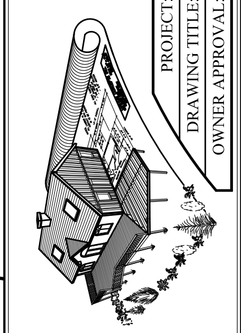

DATE: April 13, 2015

A2