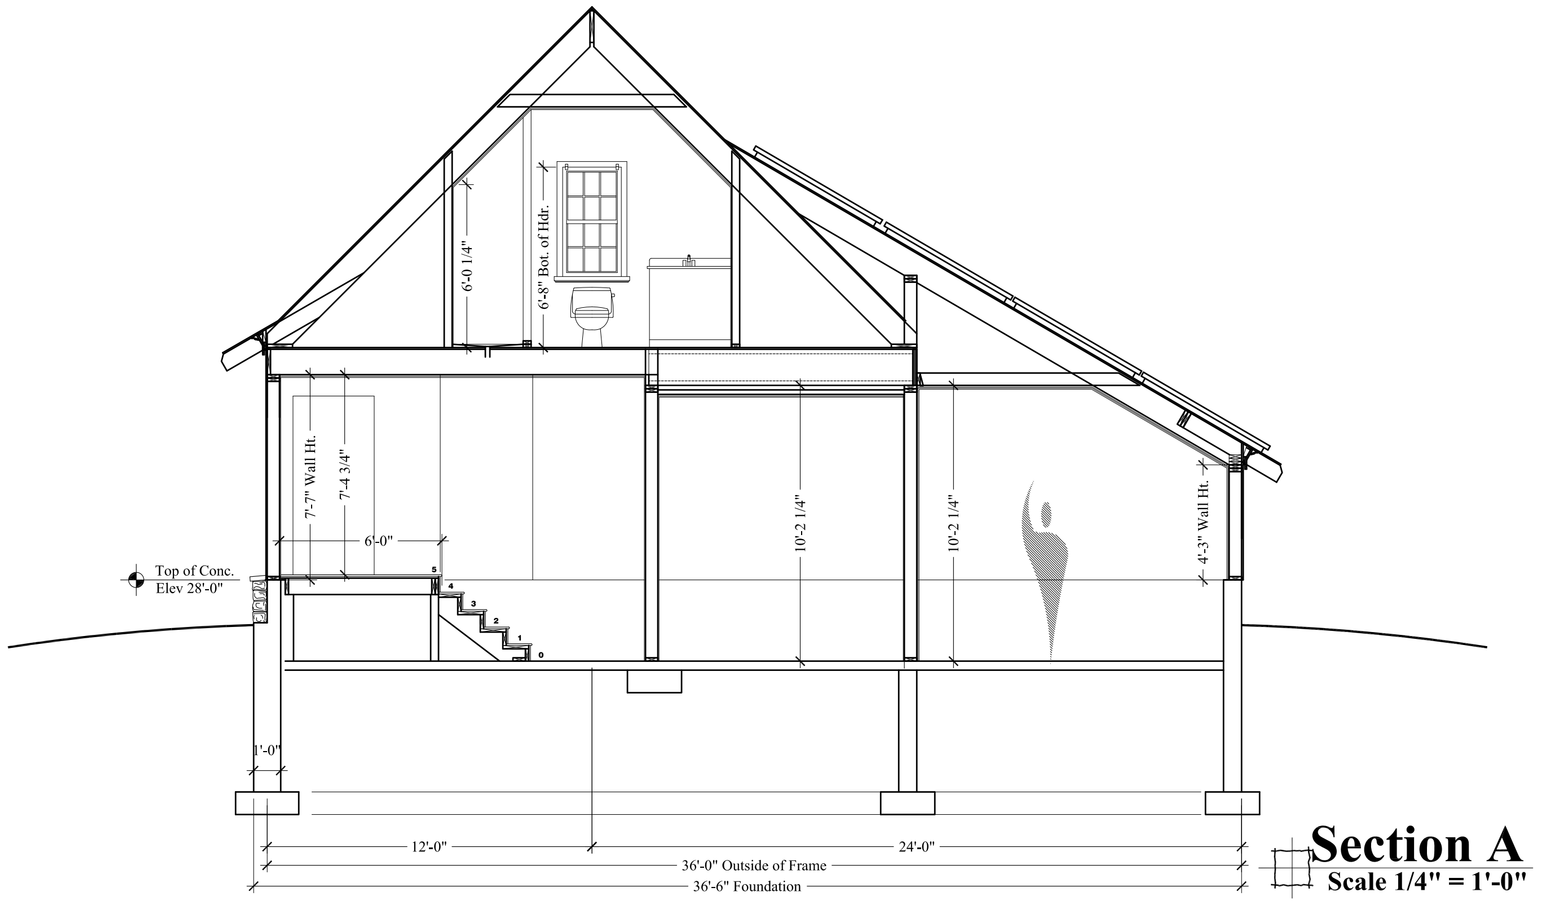

Section A
Scale 1/4" = 1'-0"

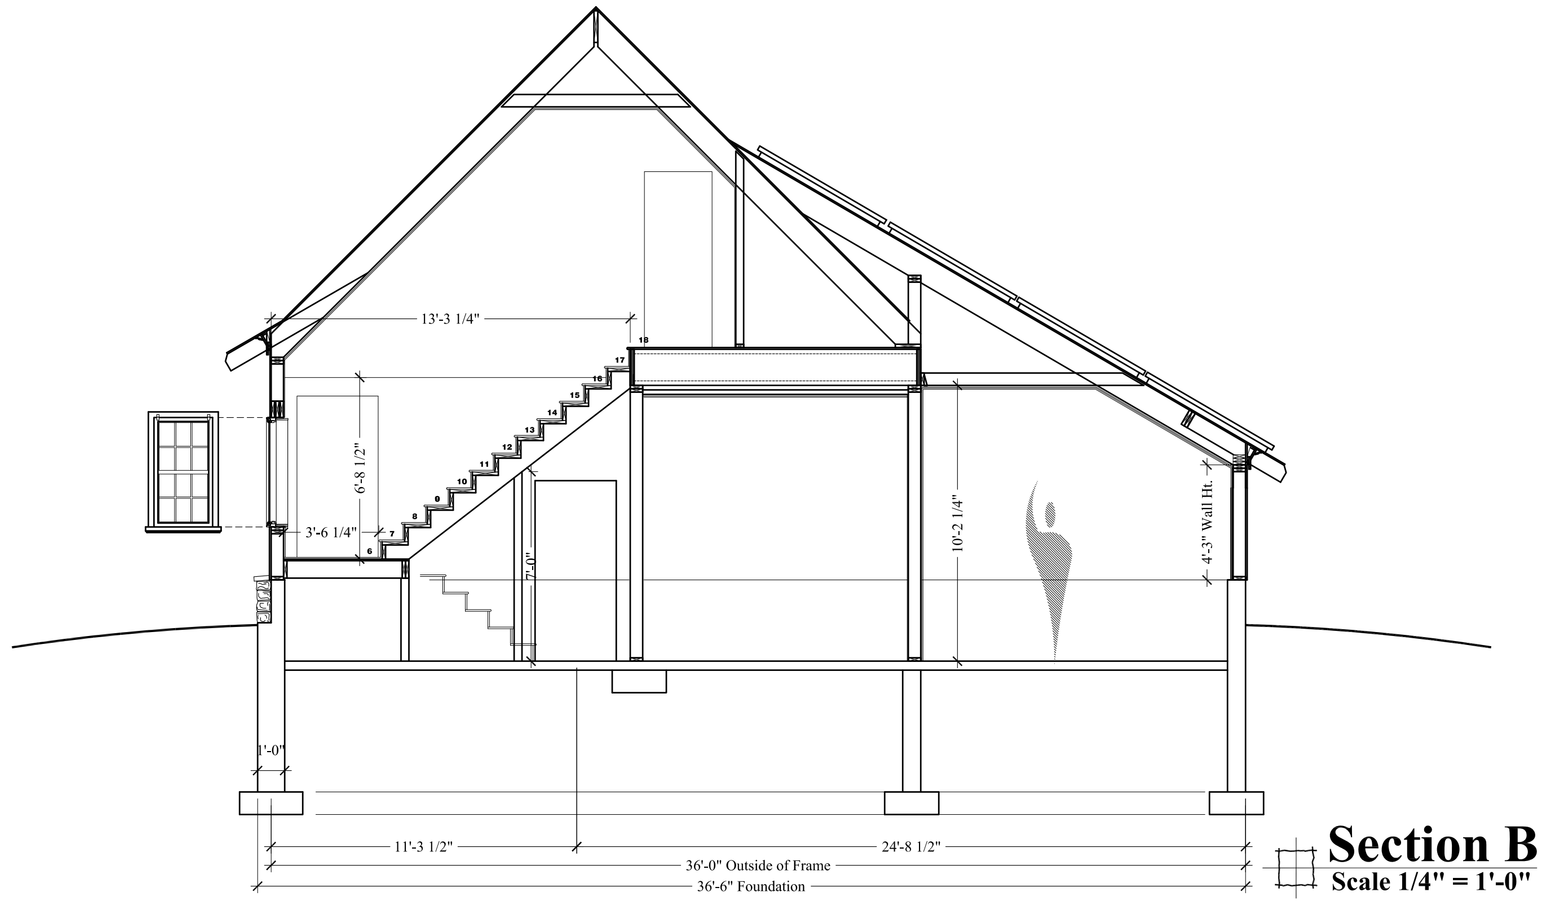

Section B
Scale 1/4" = 1'-0"

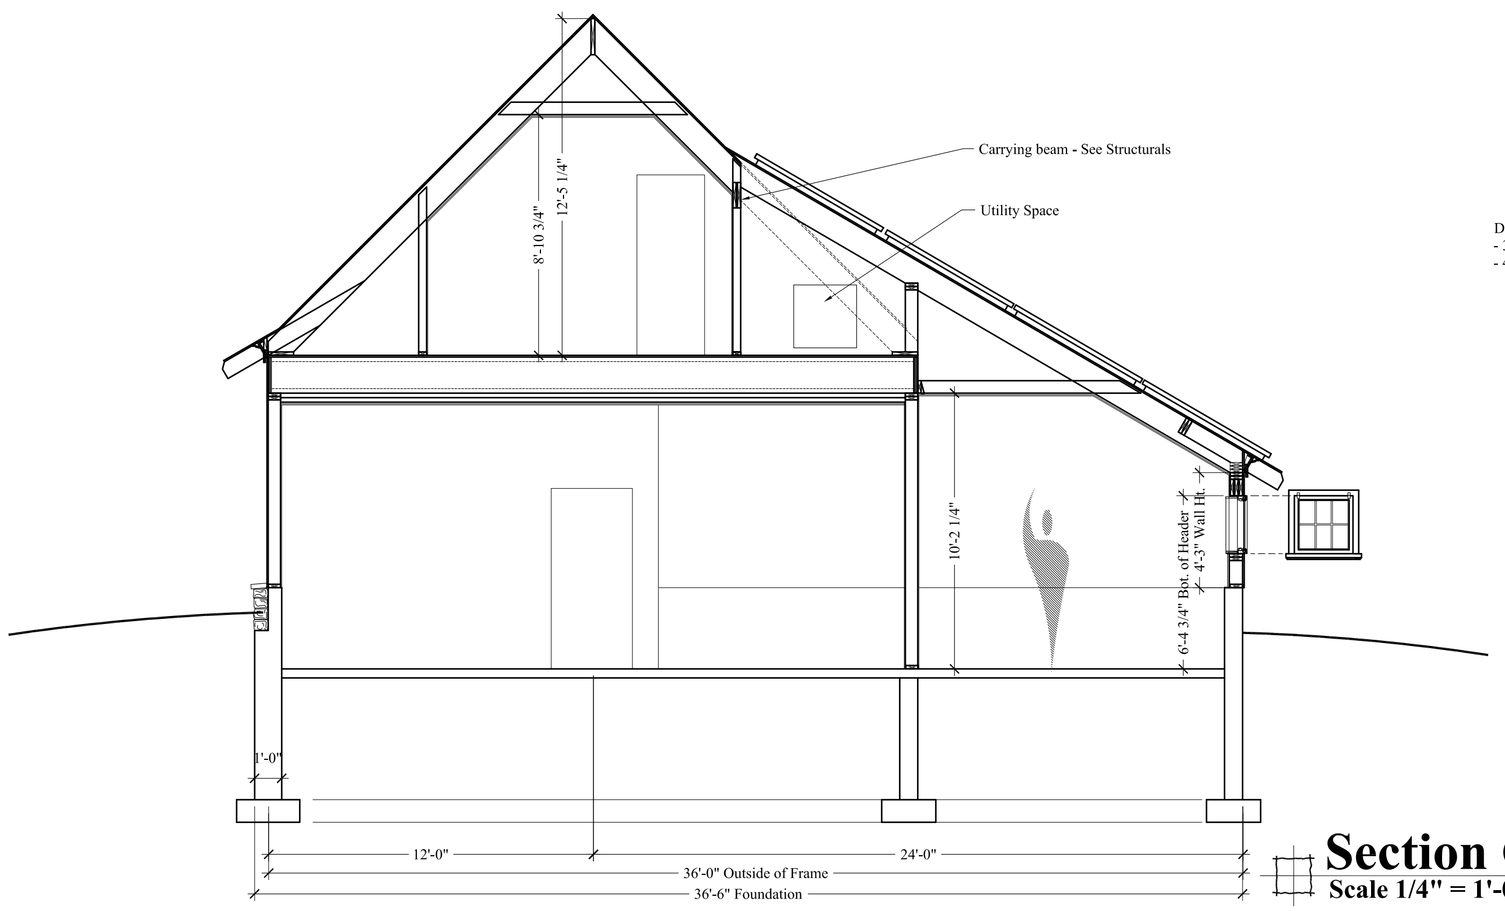

Section C
Scale 1/4" = 1'-0"

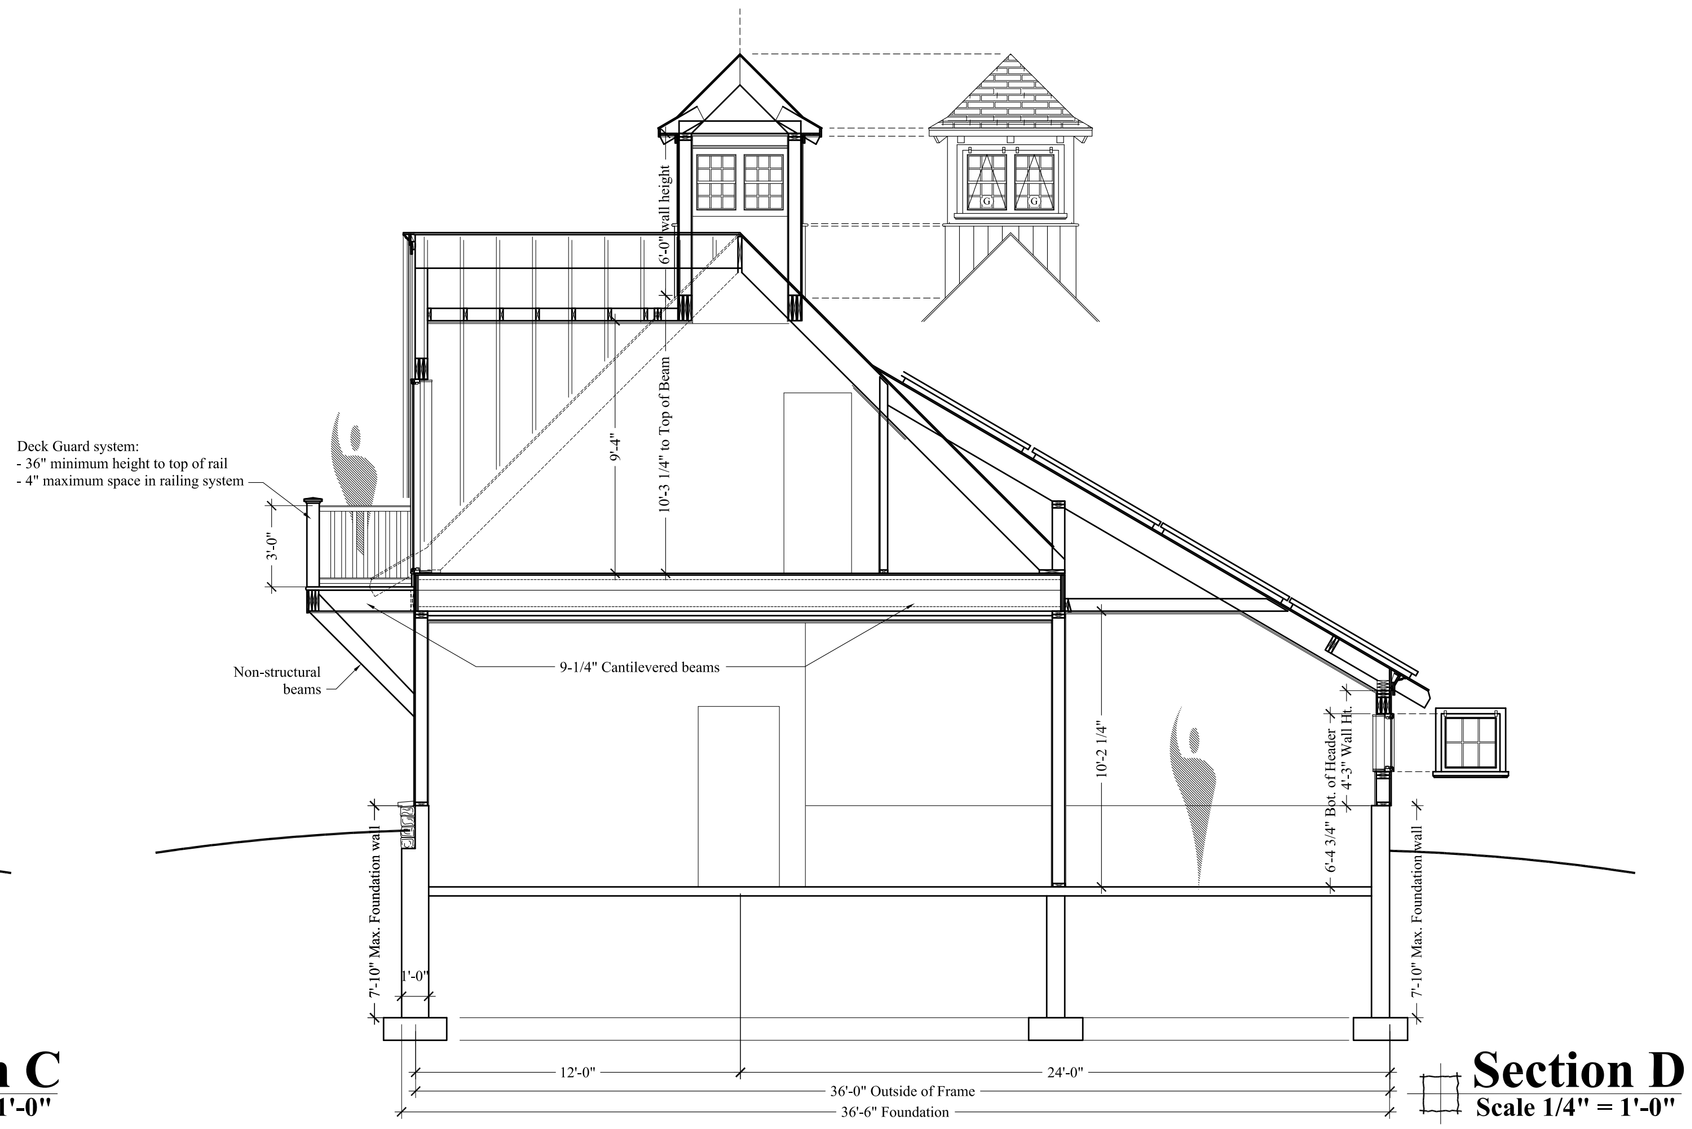

Section D
Scale 1/4" = 1'-0"

NO.	DATE	DESCRIPTION

REVISIONS

CUSTOM CONCEPTS, INC.
ARCHITECTURE
383 U.S. ROUTE 1, SUITE 1a - SCARBOROUGH, MAINE 04074
Phone: (207) 883-0083 WWW.CUSTOMCONCEPTSINC.COM

Contract Documents: FOR PERMITS, BIDDING AND CONSTRUCTION

Design Development: CLIENT REVIEW AND COST ESTIMATING

Preliminary Design: CLIENT REVIEW ONLY - NOT FOR CONSTRUCTION

PROJECT: House Island – New Energy Building & Caretoker's Residence JOB NUMBER: 9269-14

DRAWING TITLE: Section A thru Section D DRAWN BY: MER

OWNER APPROVAL: SCALE: As noted

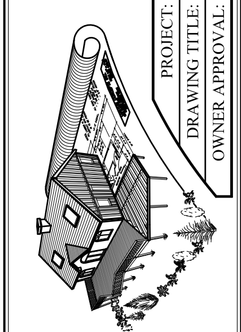

DATE: April 13, 2015

A3