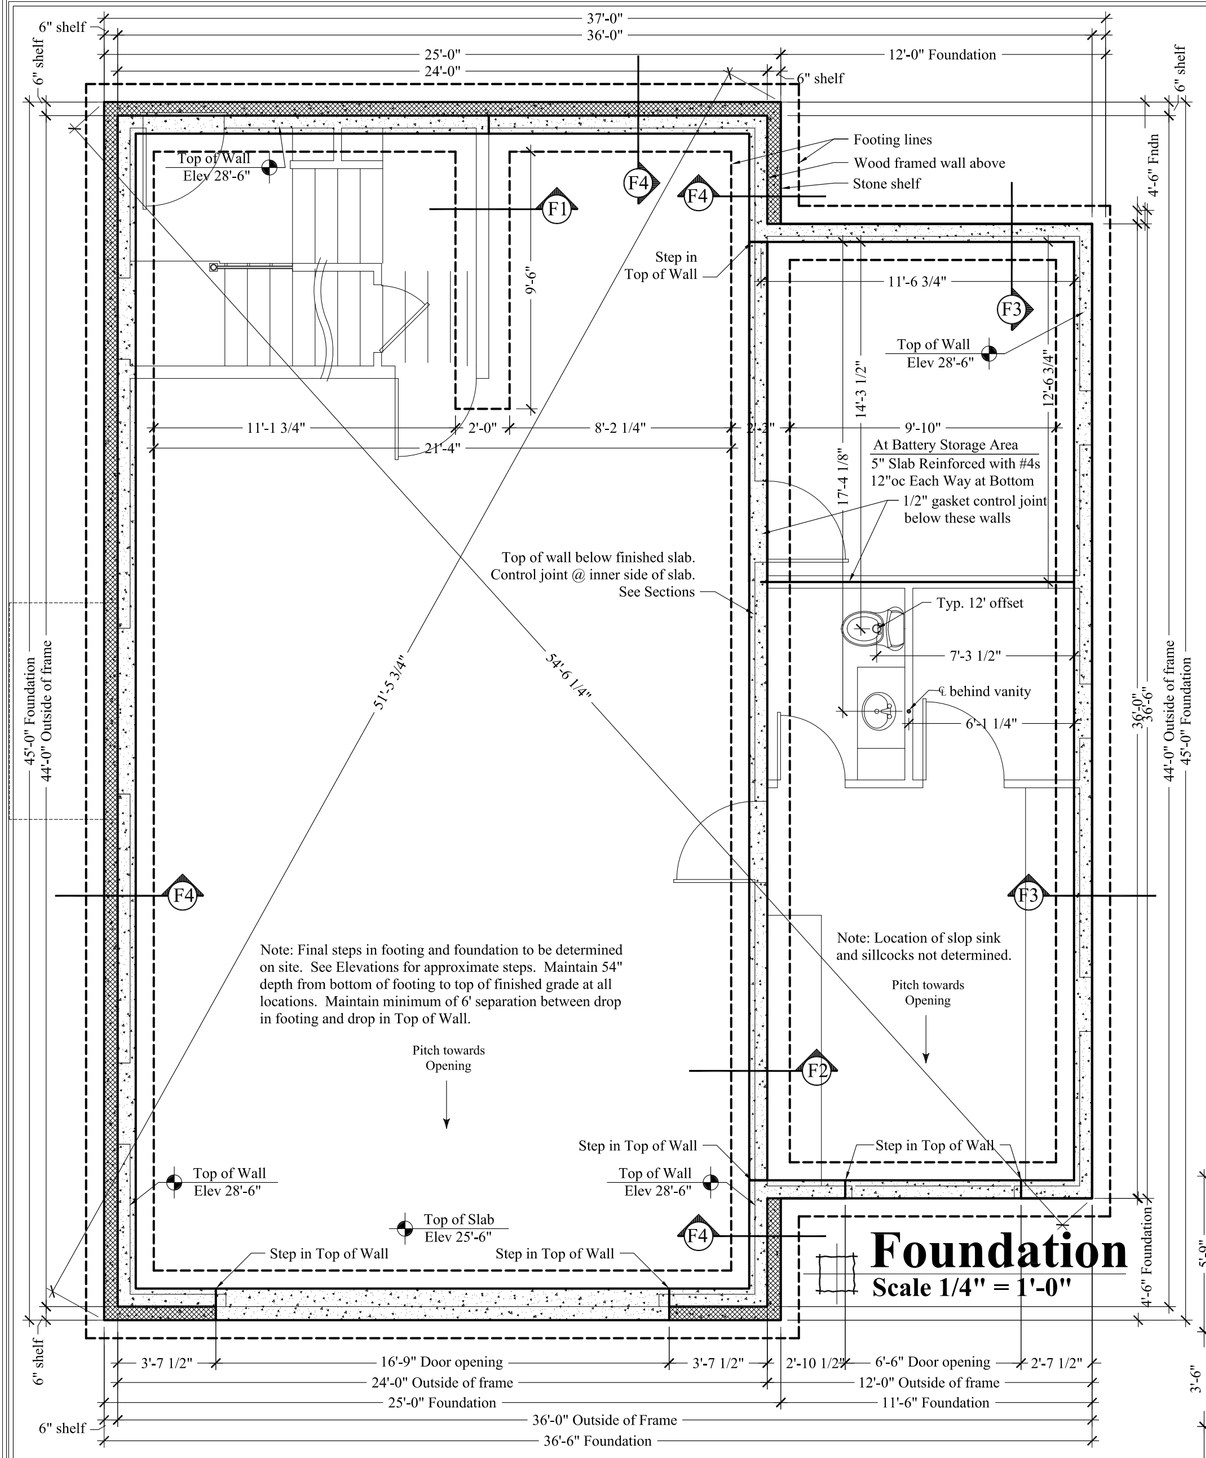

Foundation
Scale 1/4" = 1'-0"

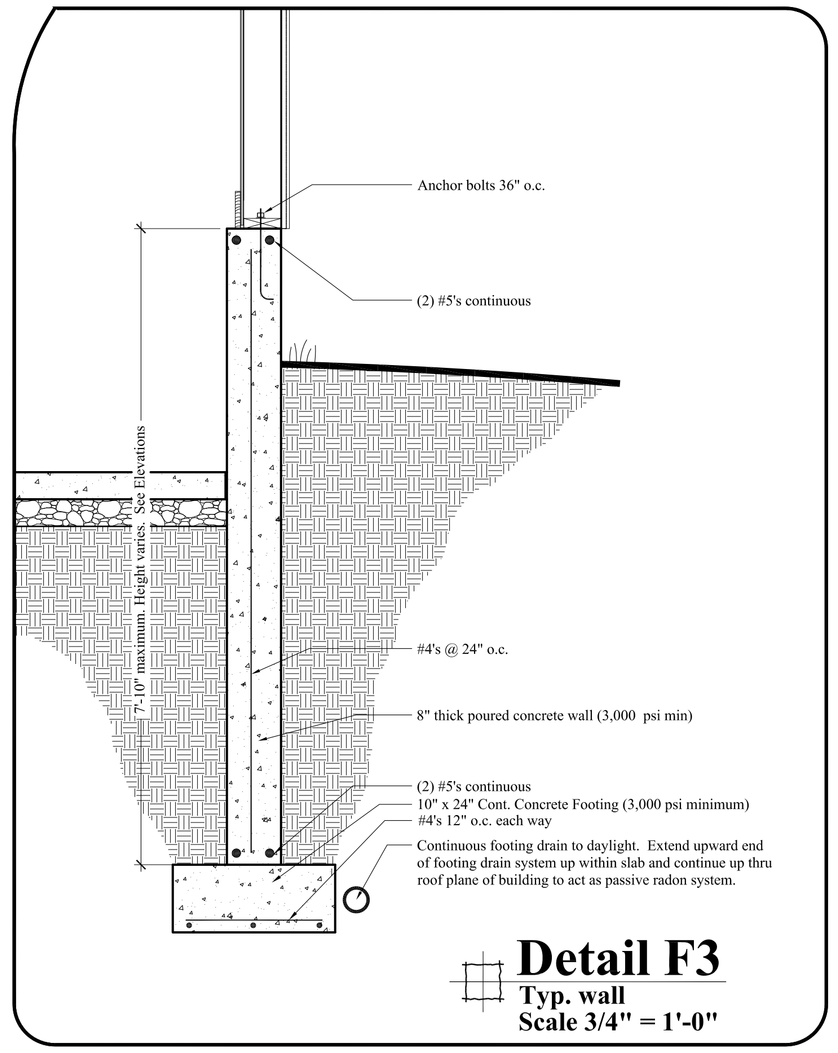

Detail F3
Typ. wall
Scale 3/4" = 1'-0"

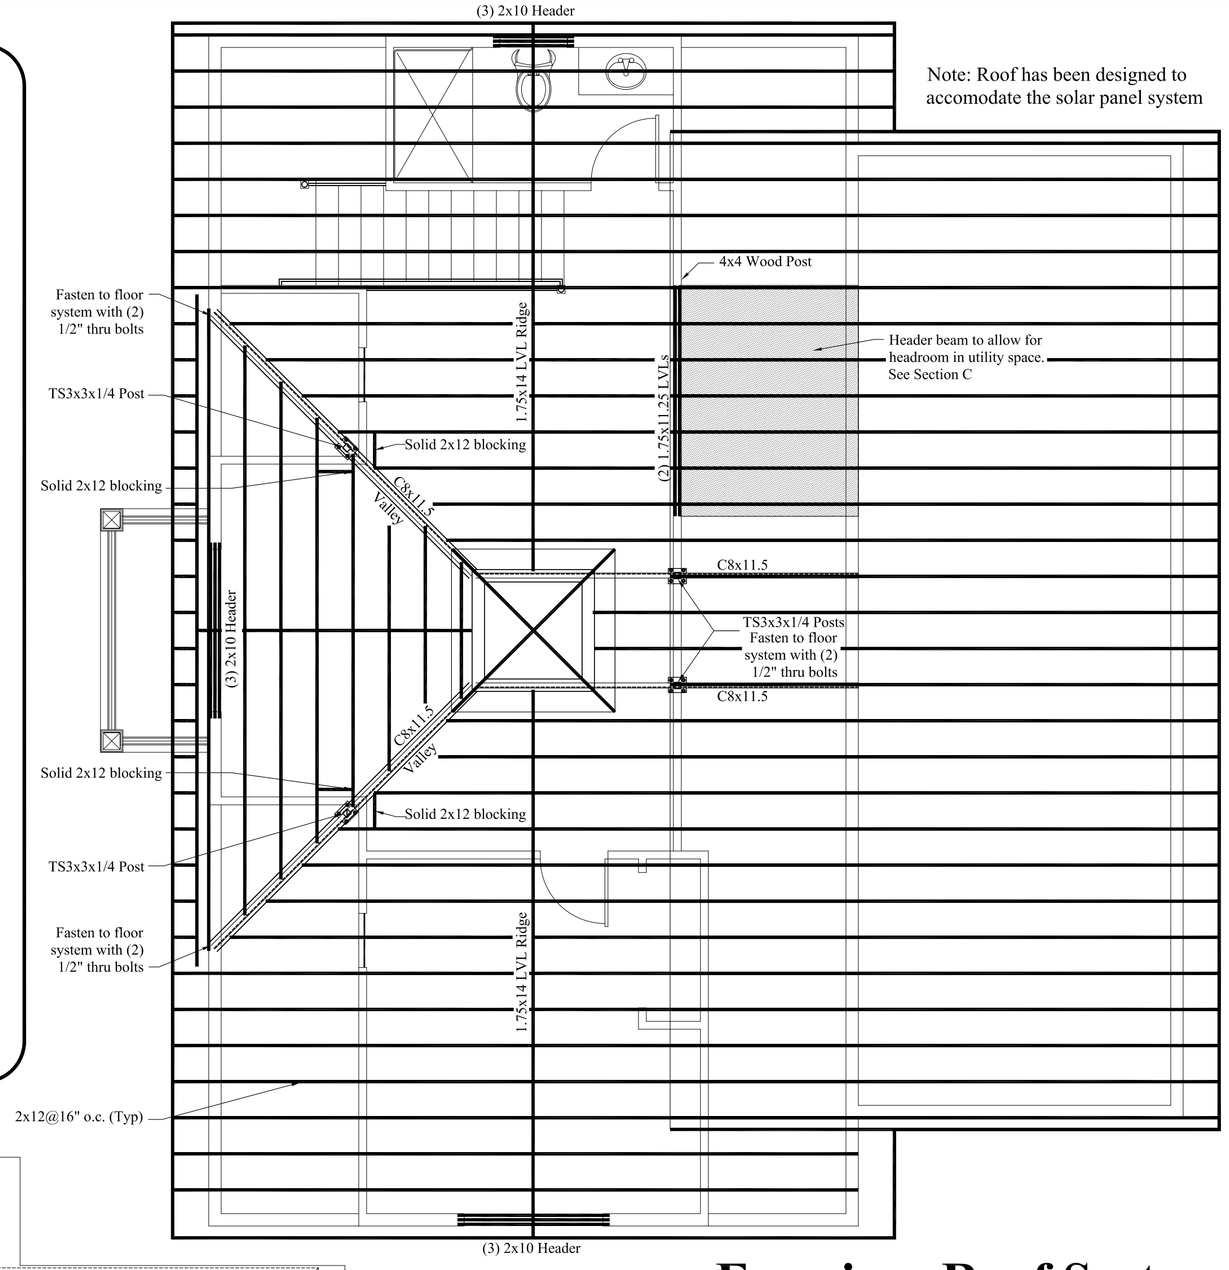

Note: Roof has been designed to
accomodate the solar panel system

Framing- Roof System
Scale 1/4" = 1'-0"

Note: Contractor to provide steel shop drawings
for review and approval prior to fabrication

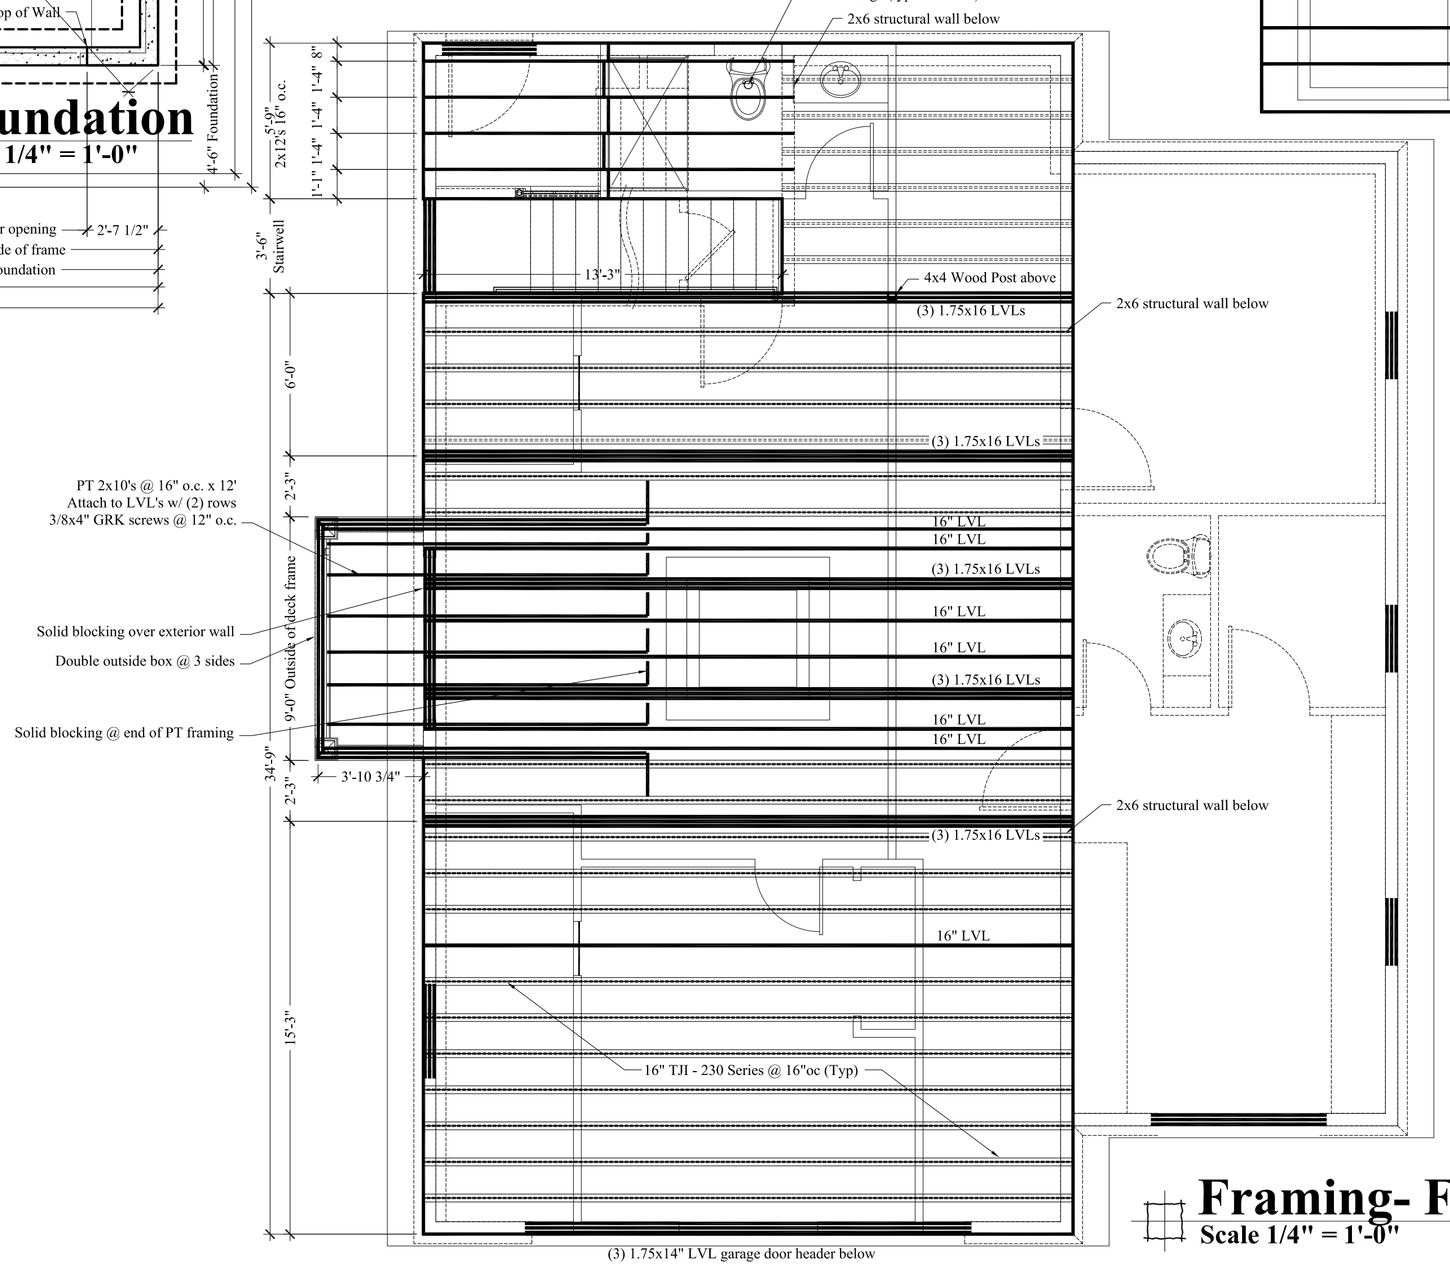

Framing- Floor System
Scale 1/4" = 1'-0"

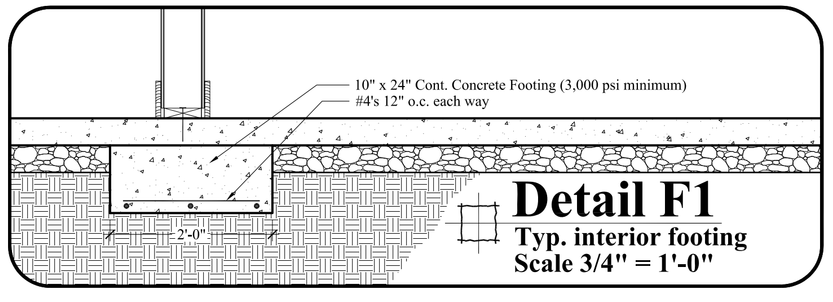

Detail F1
Typ. interior footing
Scale 3/4" = 1'-0"

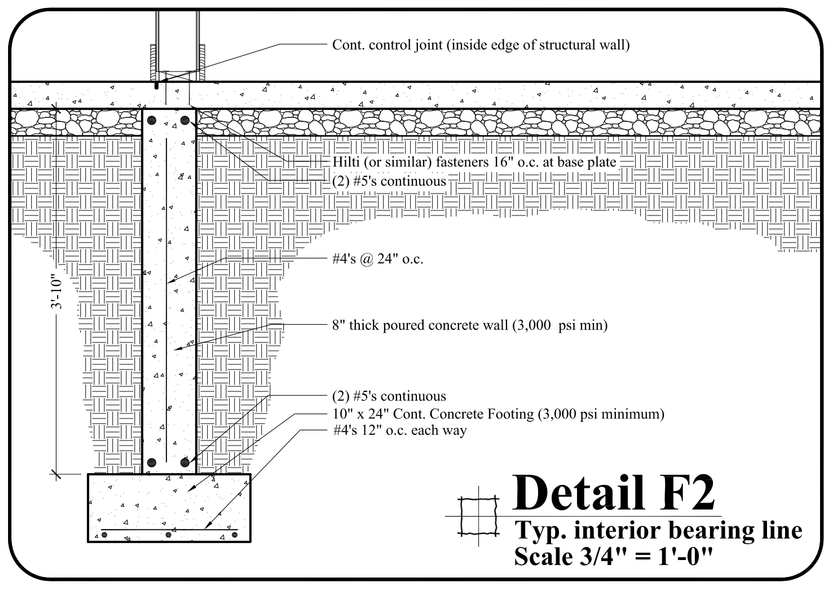

Detail F2
Typ. interior bearing line
Scale 3/4" = 1'-0"

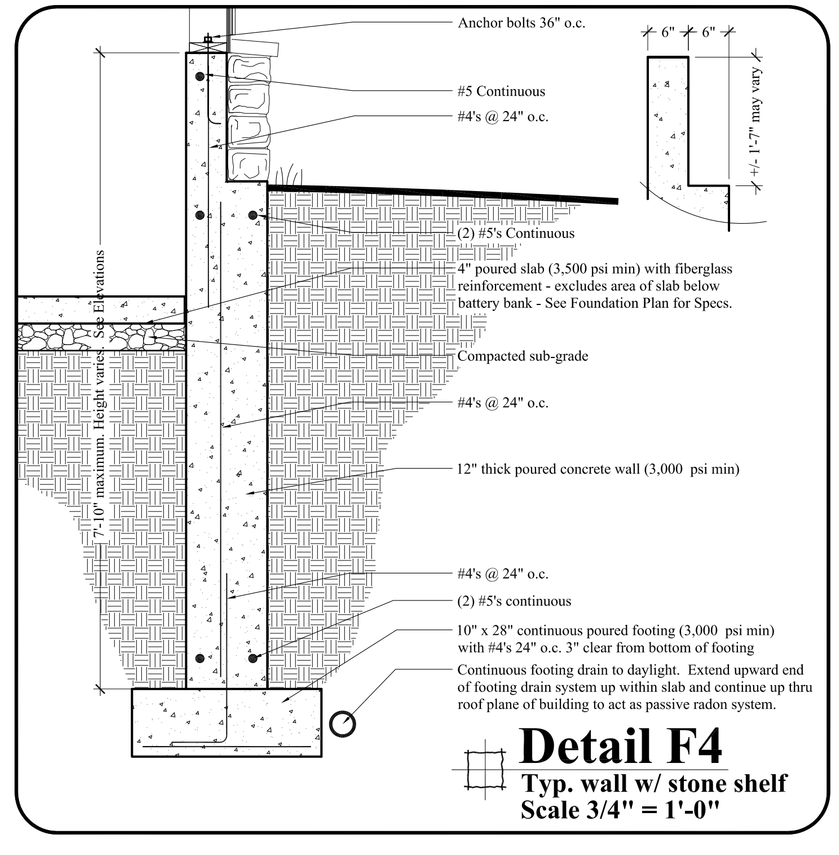

Detail F4
Typ. wall w/ stone shelf
Scale 3/4" = 1'-0"

NO.	DATE	DESCRIPTION

REVISIONS

CUSTOM CONCEPTS, INC.
ARCHITECTURE
383 U.S. ROUTE 1, SUITE 1a - SCARBOROUGH, MAINE 04074
Phone: (207) 883-0083 WWW.CUSTOMCONCEPTSINC.COM

Contract Documents — FOR PERMITS, BIDDING OR CONSTRUCTION
Design Development — CLIENT REVIEW AND/OR ESTIMATING
Preliminary Design — CLIENT REVIEW ONLY NOT FOR CONSTRUCTION

PROJECT: House Island – New Energy Building & Caretoker's Residence JOB NUMBER: 9269-14
DRAWING TITLE: Foundation, Floor & Roof Framing DRAWN BY: MER
OWNER APPROVAL: SCALE: As noted

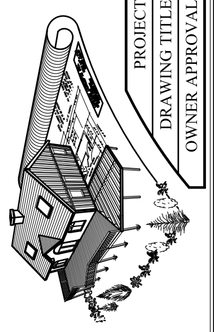

DATE: April 13, 2015

S1