Approved

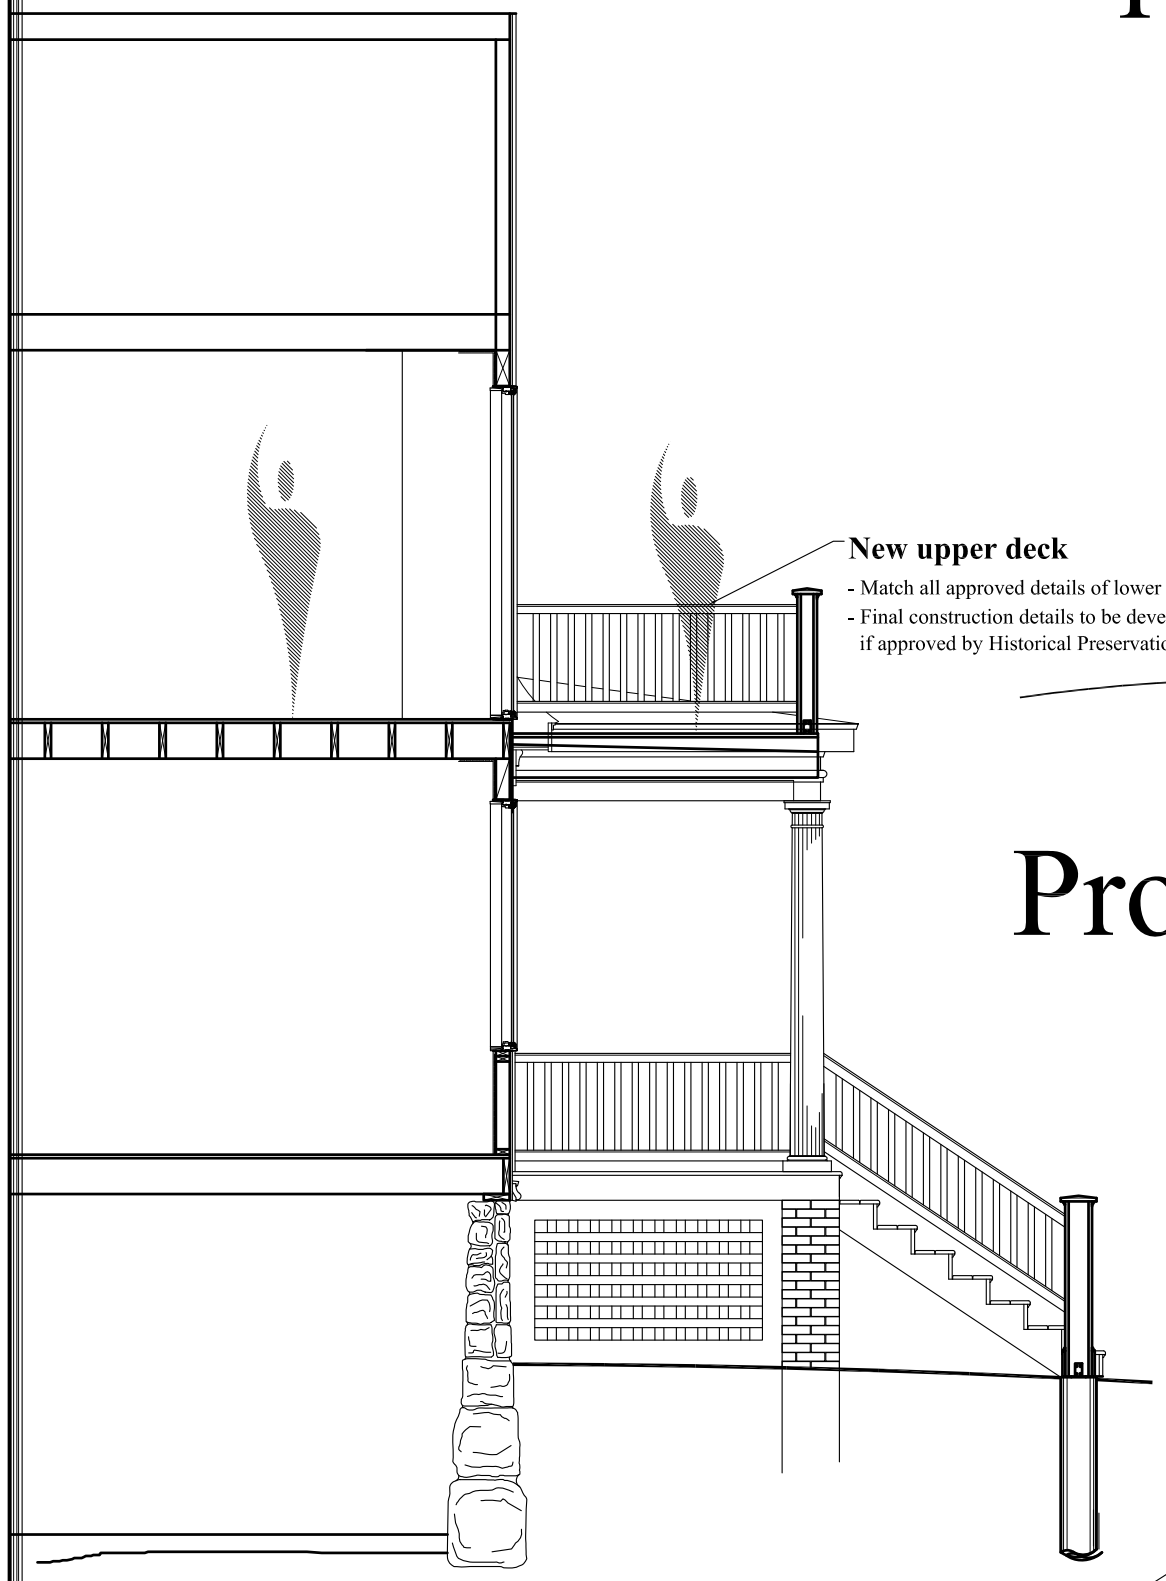

New upper deck

- Match all approved details of lower decks
- Final construction details to be developed if approved by Historical Preservation.

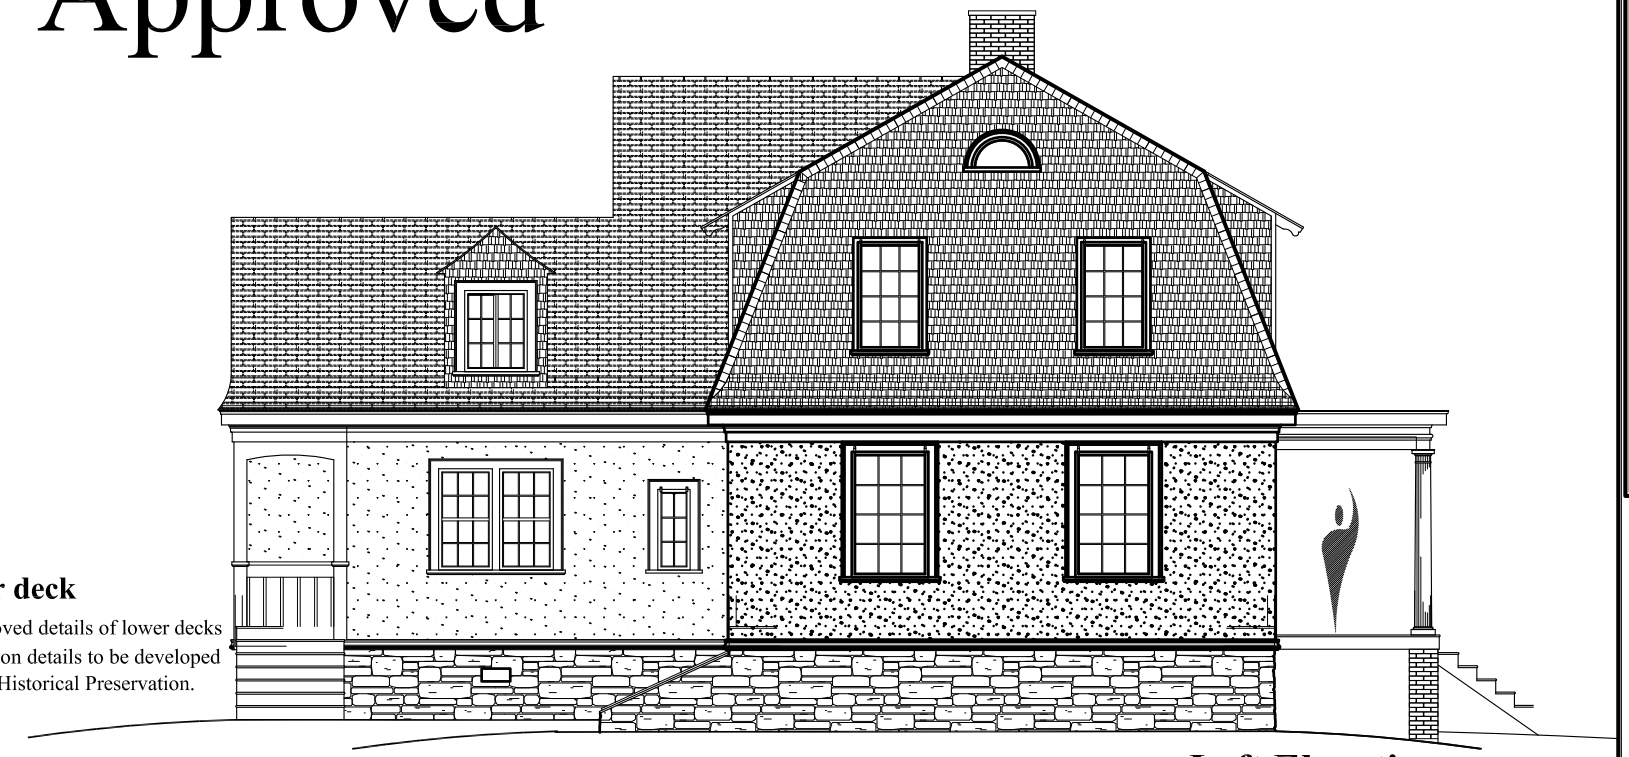

Left Elevation

Proposed

Proposed

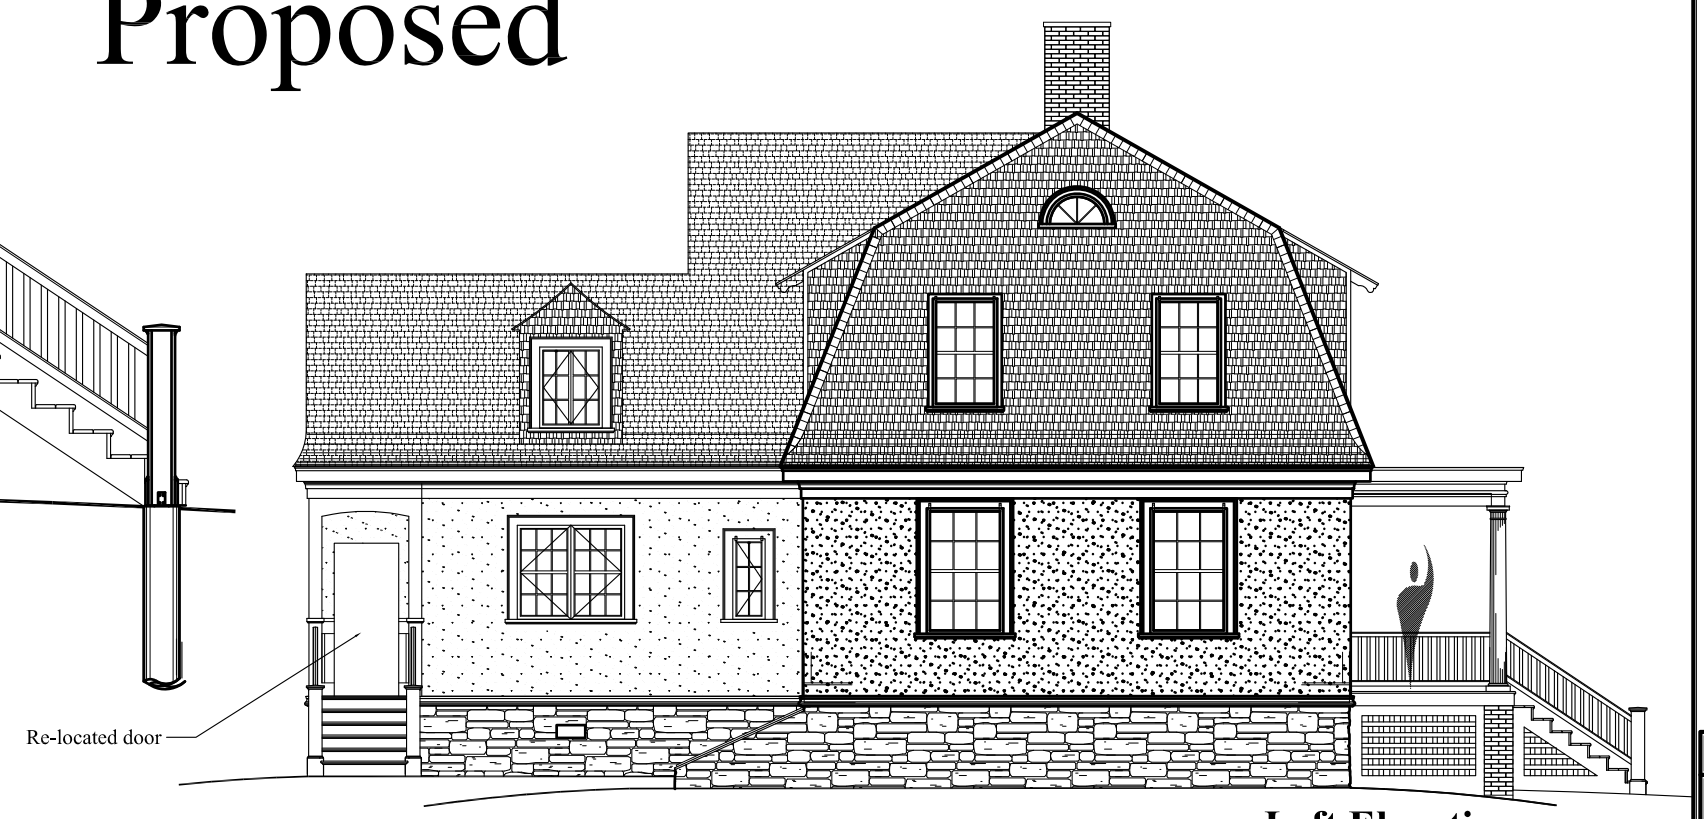

Re-located door

Left Elevation

NO.	DATE	DESCRIPTION

REVISIONS

CUSTOM CONCEPTS, INC.
ARCHITECTURE
383 U.S. ROUTE 1, SUITE 1a - SCARBOROUGH, MAINE 04074
Phone: (207) 883-0083 WWW.CUSTOMCONCEPTSINC.COM

Preliminary Design ☐ Design Development ☐ Contract Documents

CLIENT REVIEW COPY - NOT FOR CONSTRUCTION

CLIENT REVIEW COPY - NOT FOR CONSTRUCTION

FOR PERMITS, BID, CONSTRUCTION

PROJECT: House Island – Bldg #2 Former Doctor's Residence JOB NUMBER: 9289-14

DRAWING TITLE: Proposed Typical Section & Left Elevation DRAWN BY: MER

OWNER APPROVAL: SCALE: As noted

DATE: Jan 7, 2015

A5