Approved

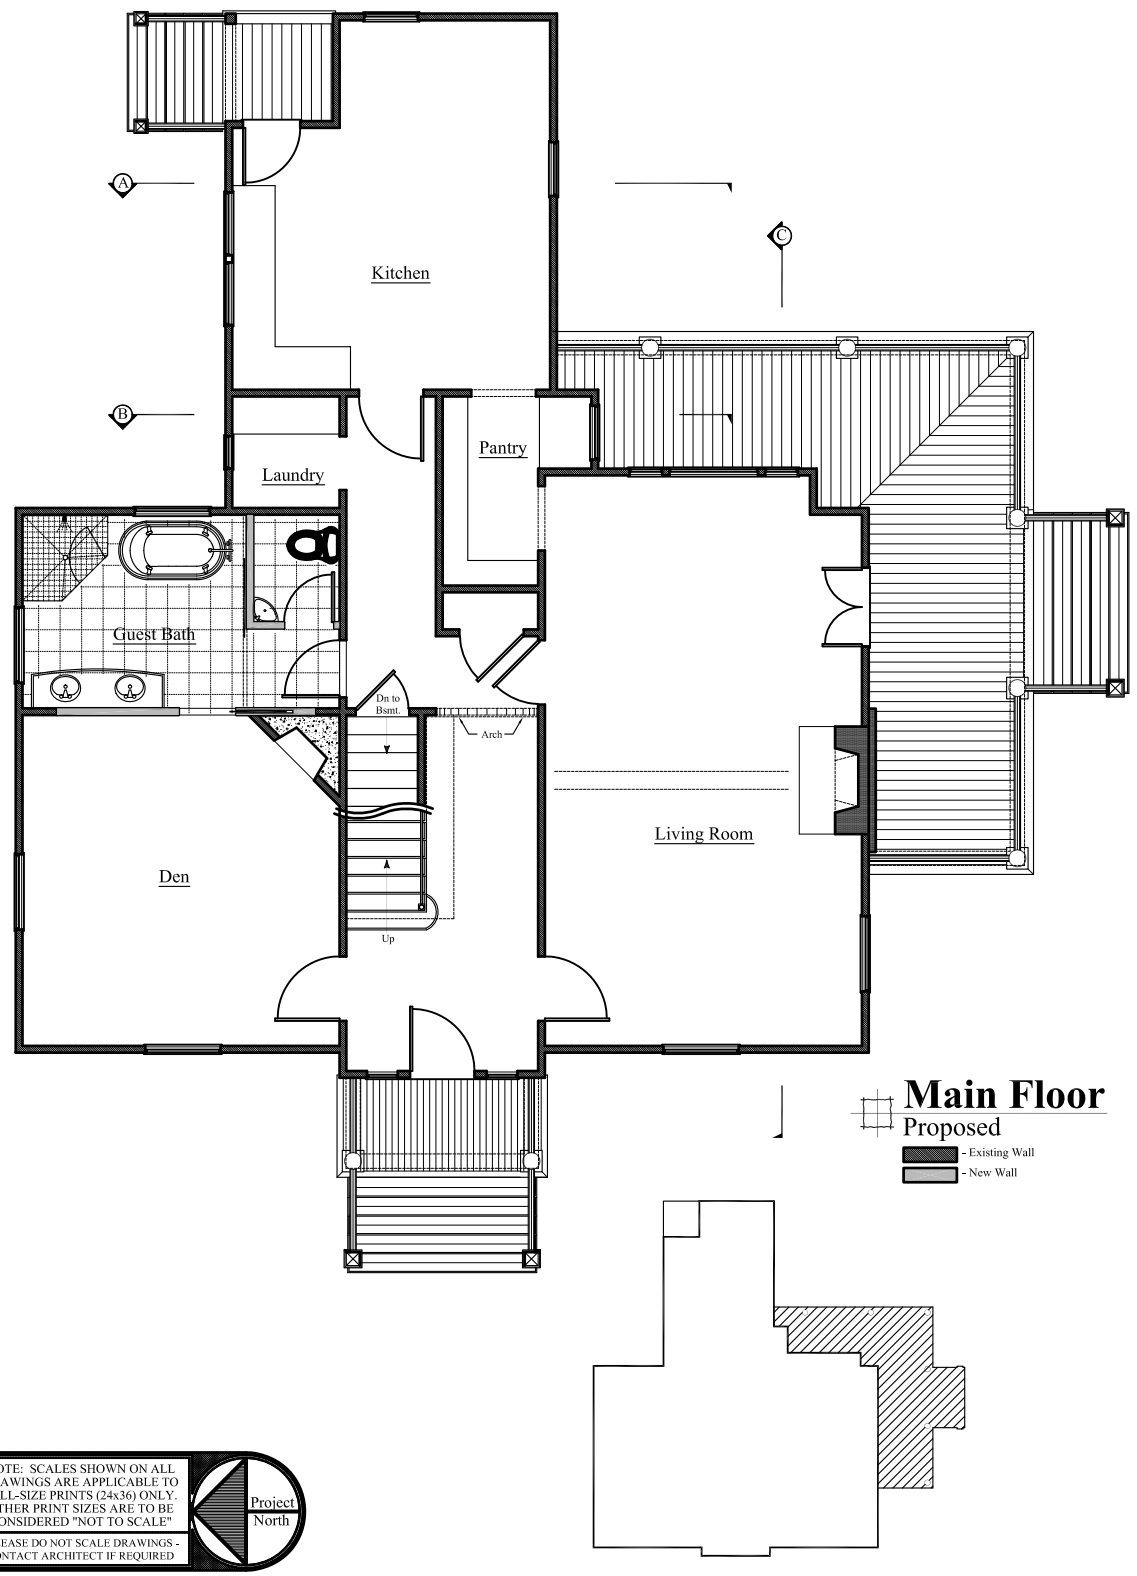

Main Floor
Proposed
- Existing Wall
- New Wall

Proposed

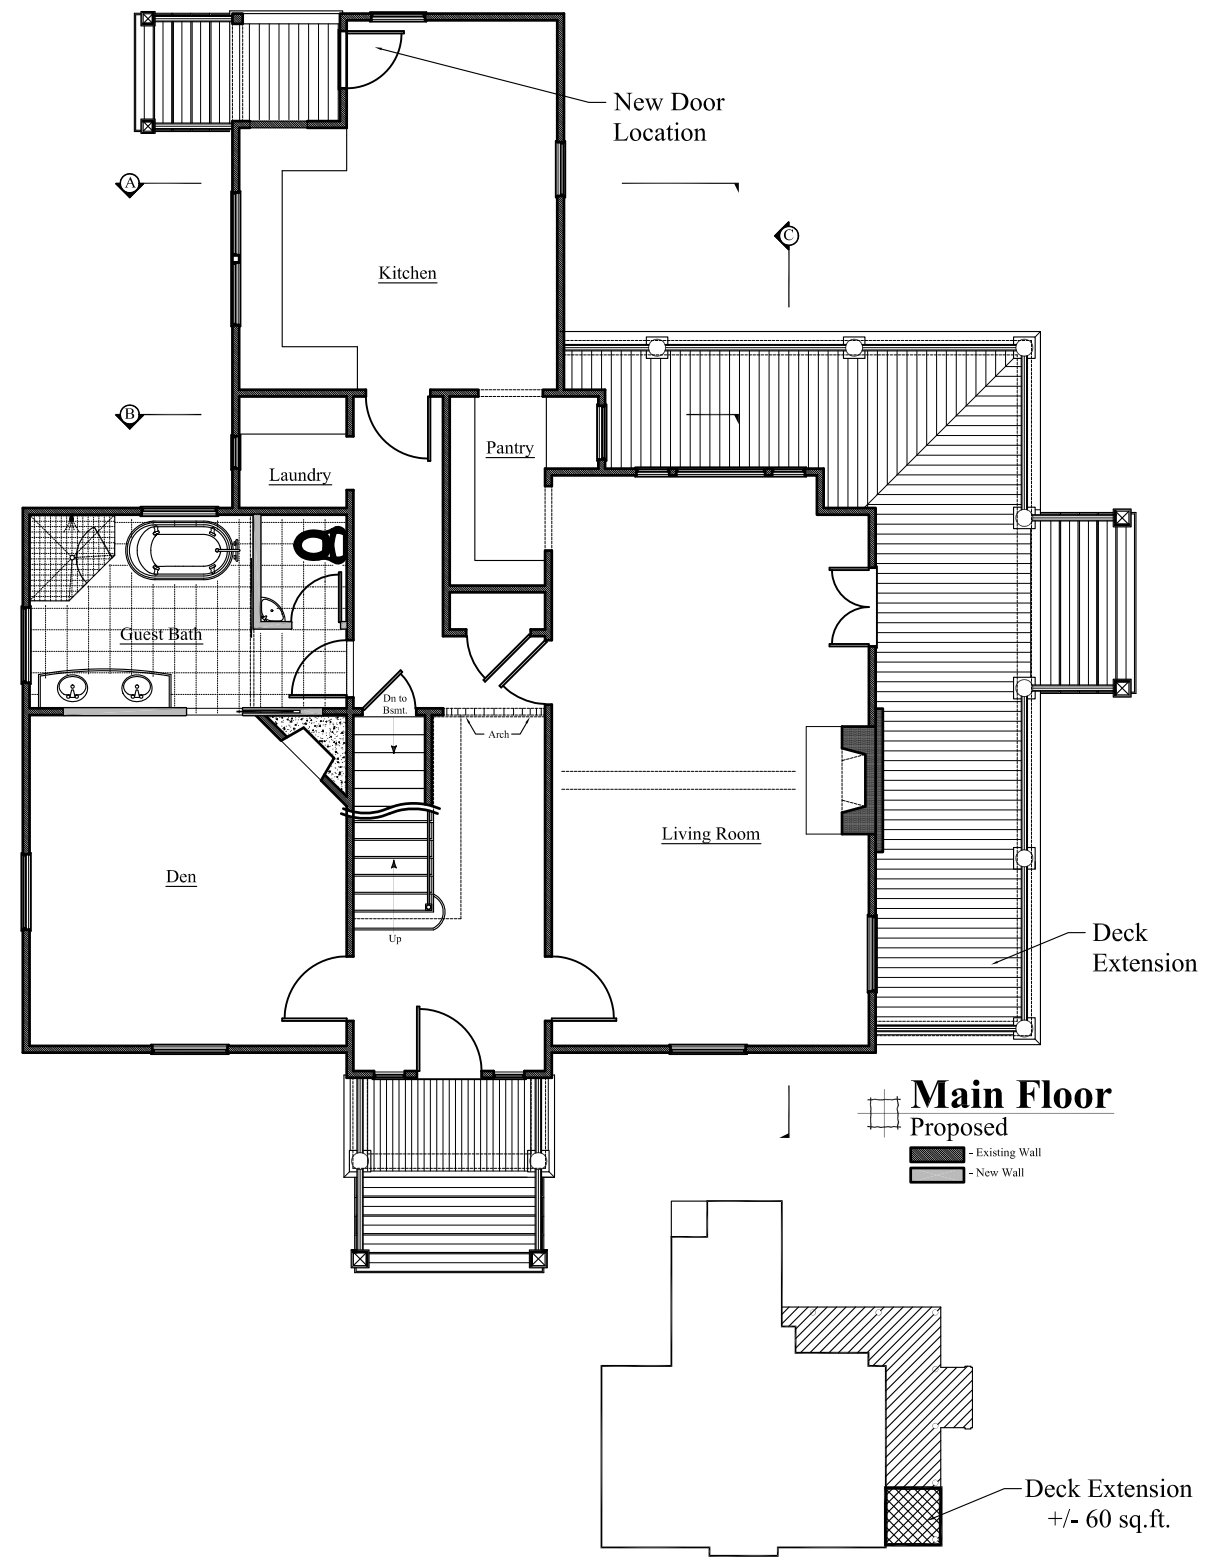

Main Floor
Proposed
- Existing Wall
- New Wall

NOTE: SCALES SHOWN ON ALL DRAWINGS ARE APPLICABLE TO FULL-SIZE PRINTS (24x36) ONLY. OTHER PRINT SIZES ARE TO BE CONSIDERED "NOT TO SCALE"

- PLEASE DO NOT SCALE DRAWINGS - CONTACT ARCHITECT IF REQUIRED

Project North

NO.	DATE	DESCRIPTION

REVISIONS

CUSTOM CONCEPTS, INC.
ARCHITECTURE
383 U.S. ROUTE 1, SUITE 1a - SCARBOROUGH, MAINE 04074
Phone: (207) 883-0083 WWW.CUSTOMCONCEPTSINC.COM

Contract Documents ☑ — FOR PERMITS, BID, CONSTRUCTION
Design Development ☐ — CLIENT REVIEW FINAL COSTS
Preliminary Design ☐ — CLIENT REVIEW PRELIMINARY COSTS

PROJECT: House Island – Bldg #2 Former Doctor's Residence
DRAWING TITLE: Proposed Upper & Expanded Lower Deck
JOB NUMBER: 9269-14
DRAWN BY: MER
SCALE: As noted
OWNER APPROVAL:

DATE: Jan 28, 2015

A1