Approved

Right Elevation

Proposed

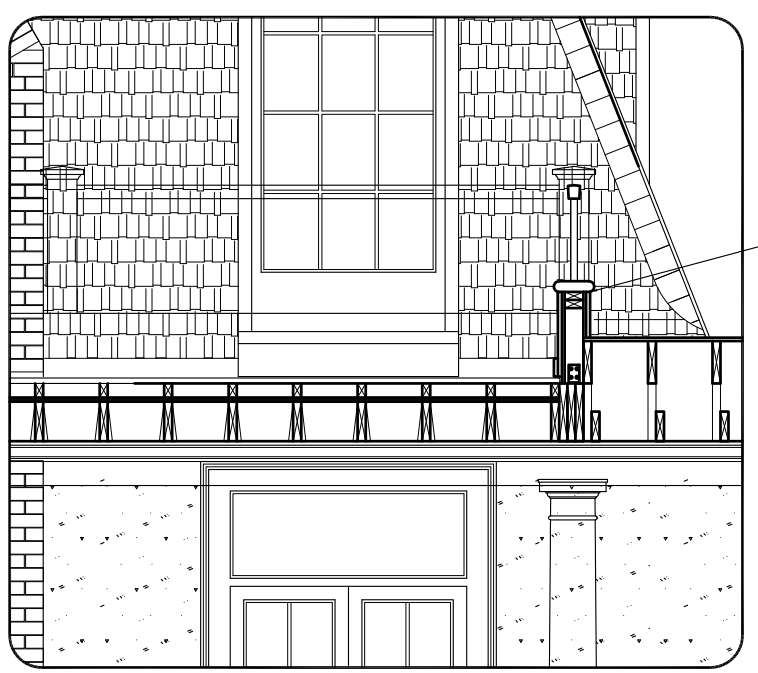

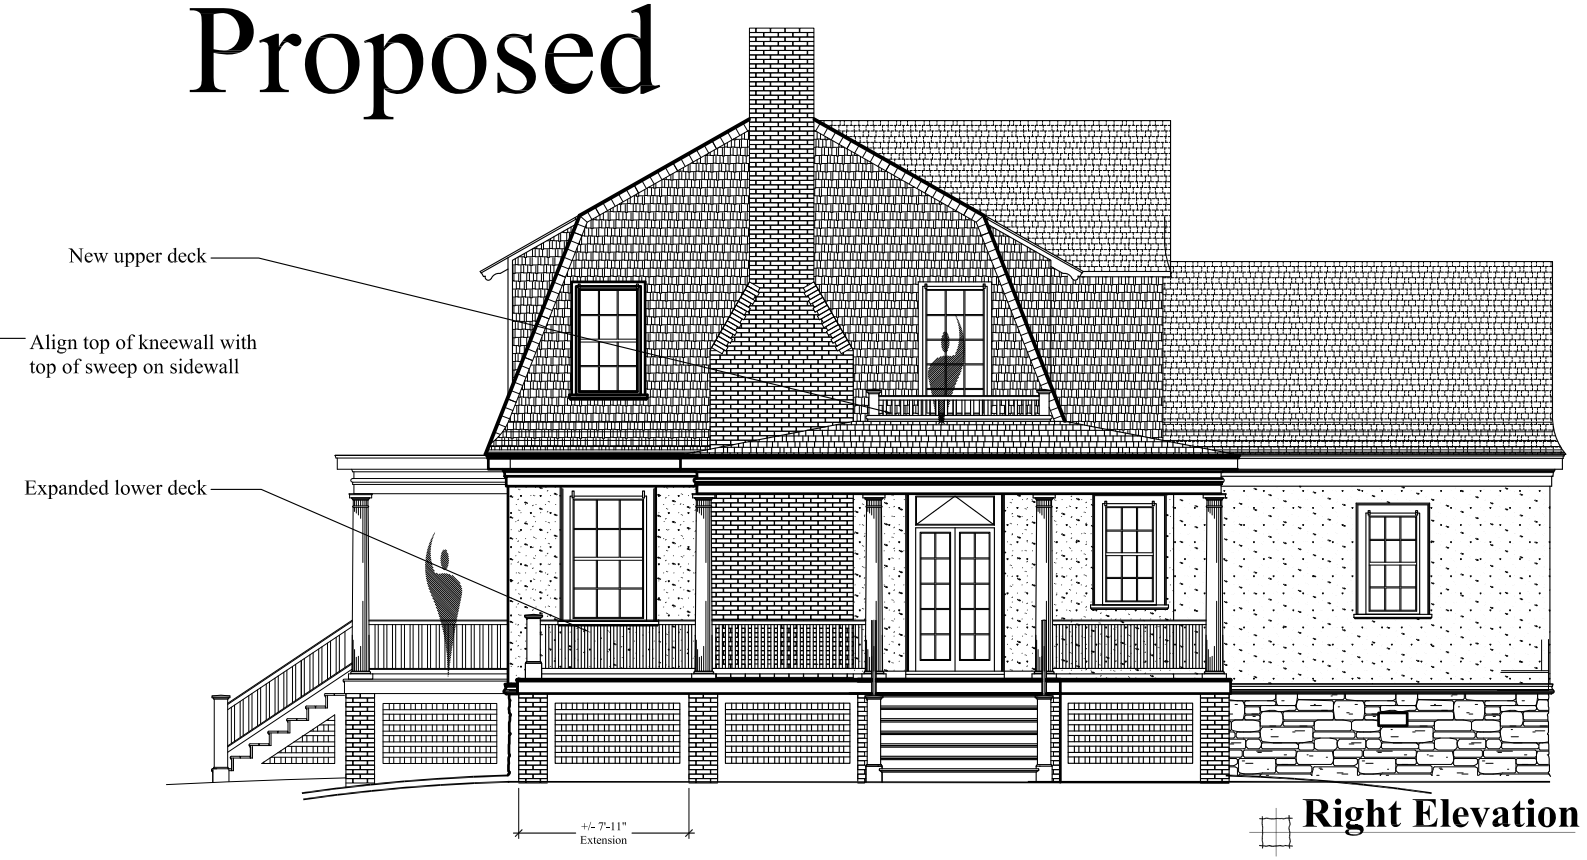

Right Elevation

NO.	DATE	DESCRIPTION

REVISIONS

CUSTOM CONCEPTS, INC.
ARCHITECTURE
383 U.S. ROUTE 1, SUITE 1a - SCARBOROUGH, MAINE 04074
Phone: (207) 883-0083 WWW.CUSTOMCONCEPTSINC.COM

Preliminary Pricing ☐ Design Development ☐ Contract Documents

FOR PERMITS, CONSTRUCTION

CLIENT REVIEW/ APPROVAL

CLIENT REVIEW/ CONSTRUCTION

PROJECT: House Island – Bldg #2 Former Doctor's Residence JOB NUMBER: 9269-14

DRAWN BY: MER

SCALE: As noted

DRAWING TITLE: Proposed Upper & Expanded Lower Deck

OWNER APPROVAL:

DATE: Jan 28, 2015

A4