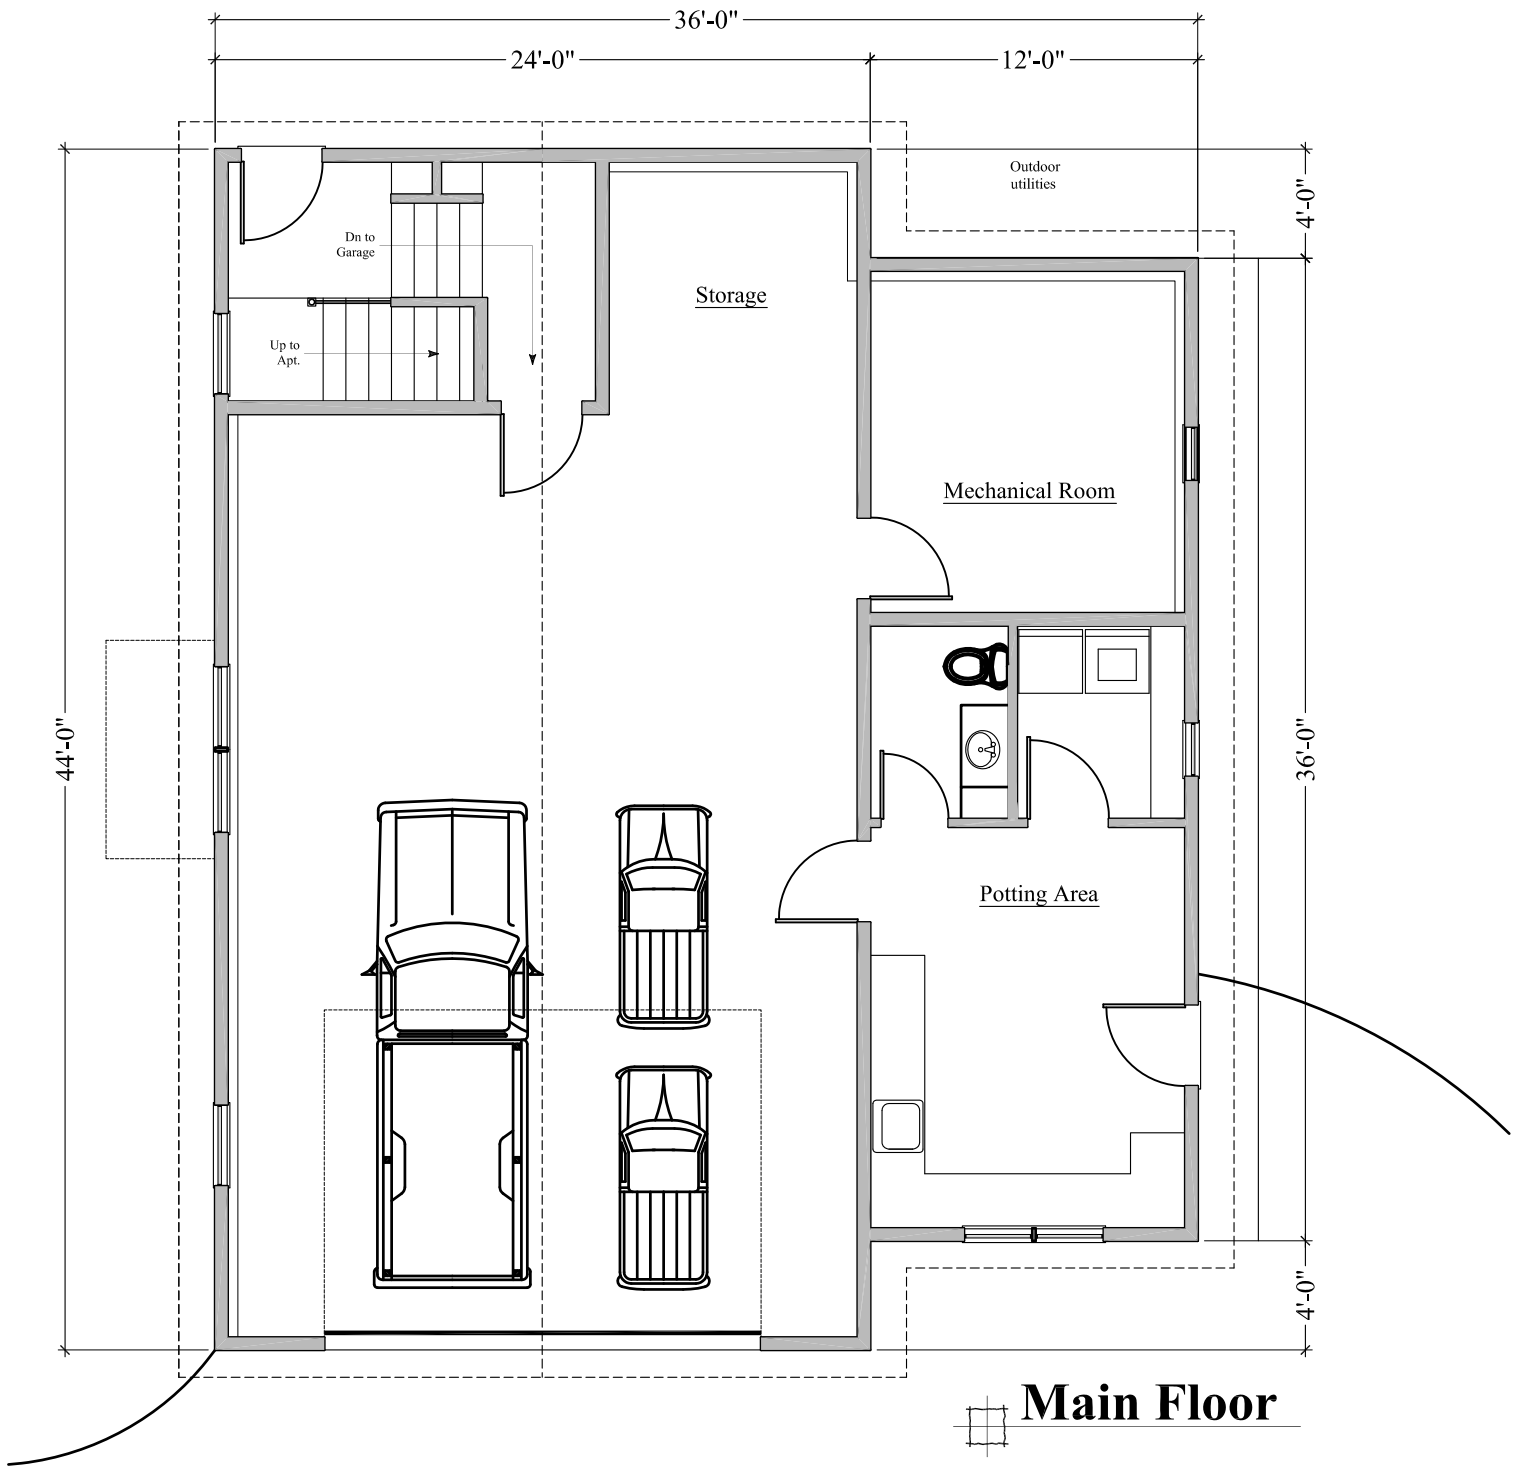

Main Floor

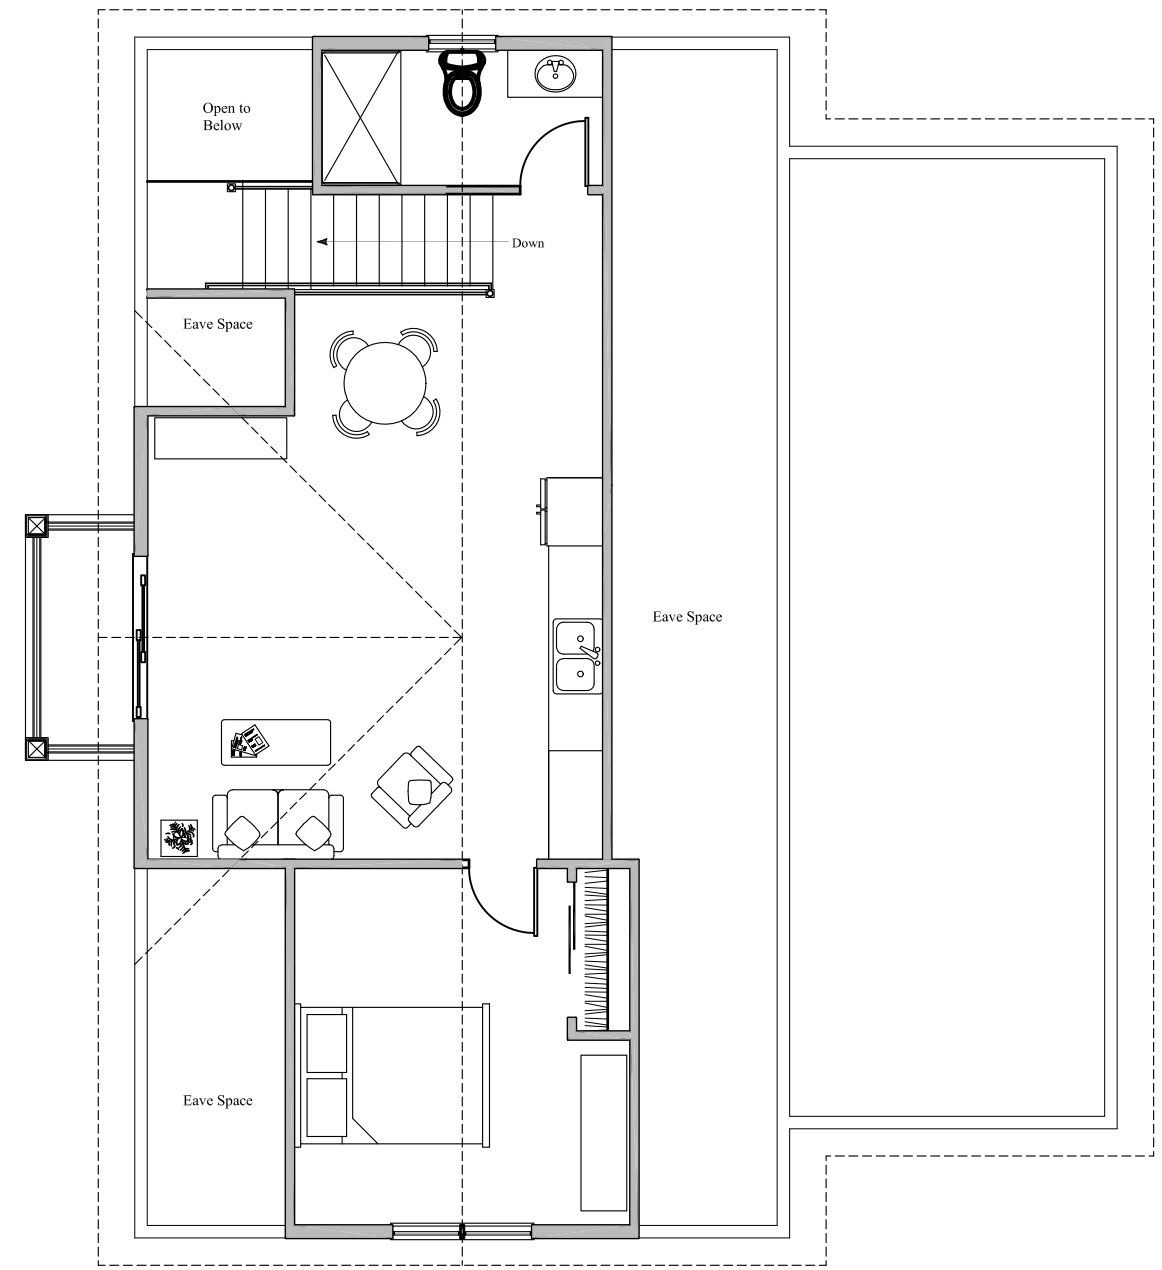

Upper Floor

House Island - Proposed Energy Building
Preliminary for Historic Preservation Review
Floorplans

CUSTOM CONCEPTS, INC.
ARCHITECTURE
383 U.S. ROUTE 1, SUITE 1a - SCARBOROUGH, MAINE 04074
Phone: (207) 883-0083 WWW.CUSTOMCONCEPTSINC.COM