SUBSURFACE WASTEWATER DISPOSAL SYSTEM APPLICATION

Maine Department of Human Services
Division of Health Engineering, Station 10 SHS
(207) 287-5672 FAX (207) 287-4172

Town, City, Plantation	Street, Road, Subdivision	Owner's Name
PORTLAND, HOUSE ISLAND	0 HOUSE ISLAND	VINCENT MONA

SUBSURFACE WASTEWATER DISPOSAL PLAN

SCALE 1" = 20 FT.

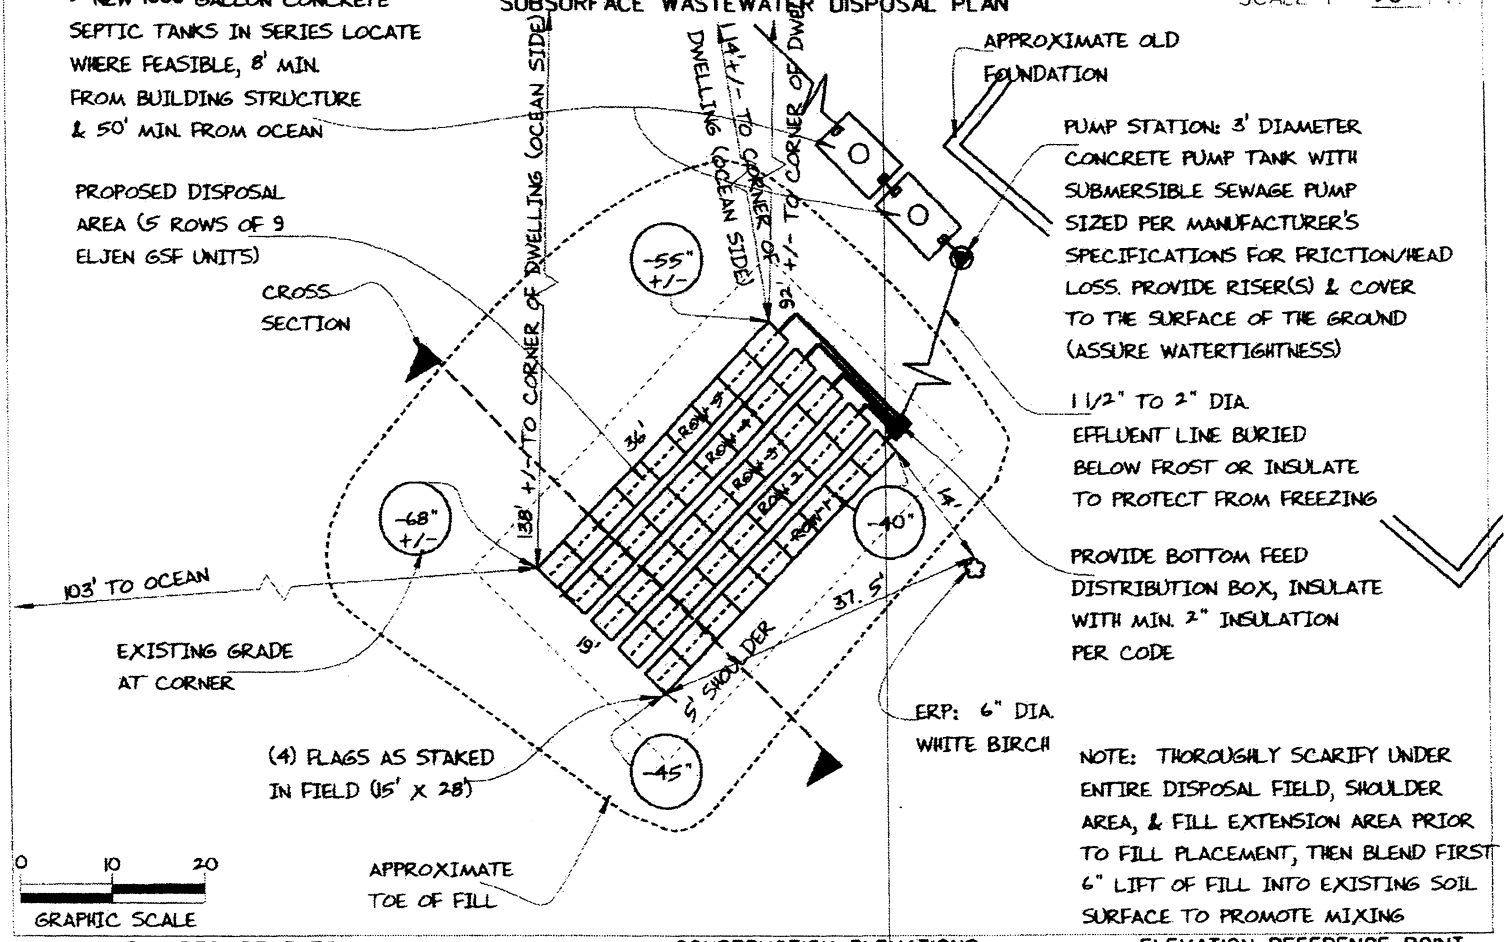

FILL REQUIREMENTS

Depth of Fill (Upslope)	: 15" - 20"
Depth of Fill (Downslope)	: 18" - 31"

DEPTHS AT CROSS-SECTION (shown below)

CONSTRUCTION ELEVATIONS

Finished Grade Elevation
Top of Distribution Pipe or Proprietary Device
Bottom of Disposal Area

SEE DETAIL BELOW

ELEVATION REFERENCE POINT

Location & Description: NAIL IN 6" DIA WHITE BIRCH TREE, NAIL 24" ABOVE BASE OF TREE
Reference Elevation is: 0.0" or _____

DISPOSAL AREA CROSS SECTION

SCALE:
VERTICAL: 1" = 5 FT
HORIZONTAL: 1" = 10 FT

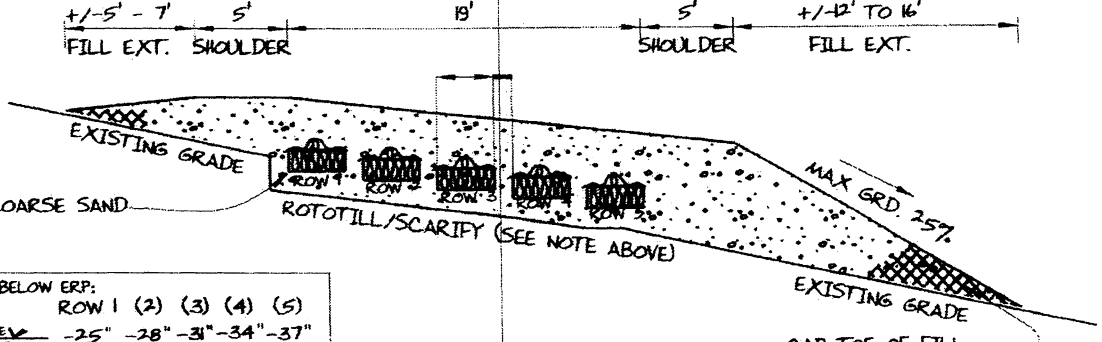

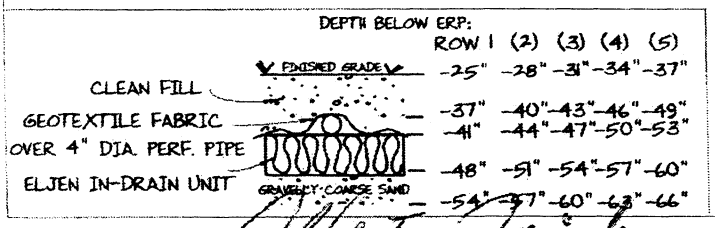

CAP TOE OF FILL WITH SANDY LOAM MATERIAL TO PREVENT WASTEWATER BREAKOUT

Albert Frick

Site Evaluator Signature

163

SE #

10/9/2014

Date

ALBERT FRICK ASSOCIATES – 95A COUNTY ROAD ROAD GORHAM, MAINE 04038 – (207) 839-5563