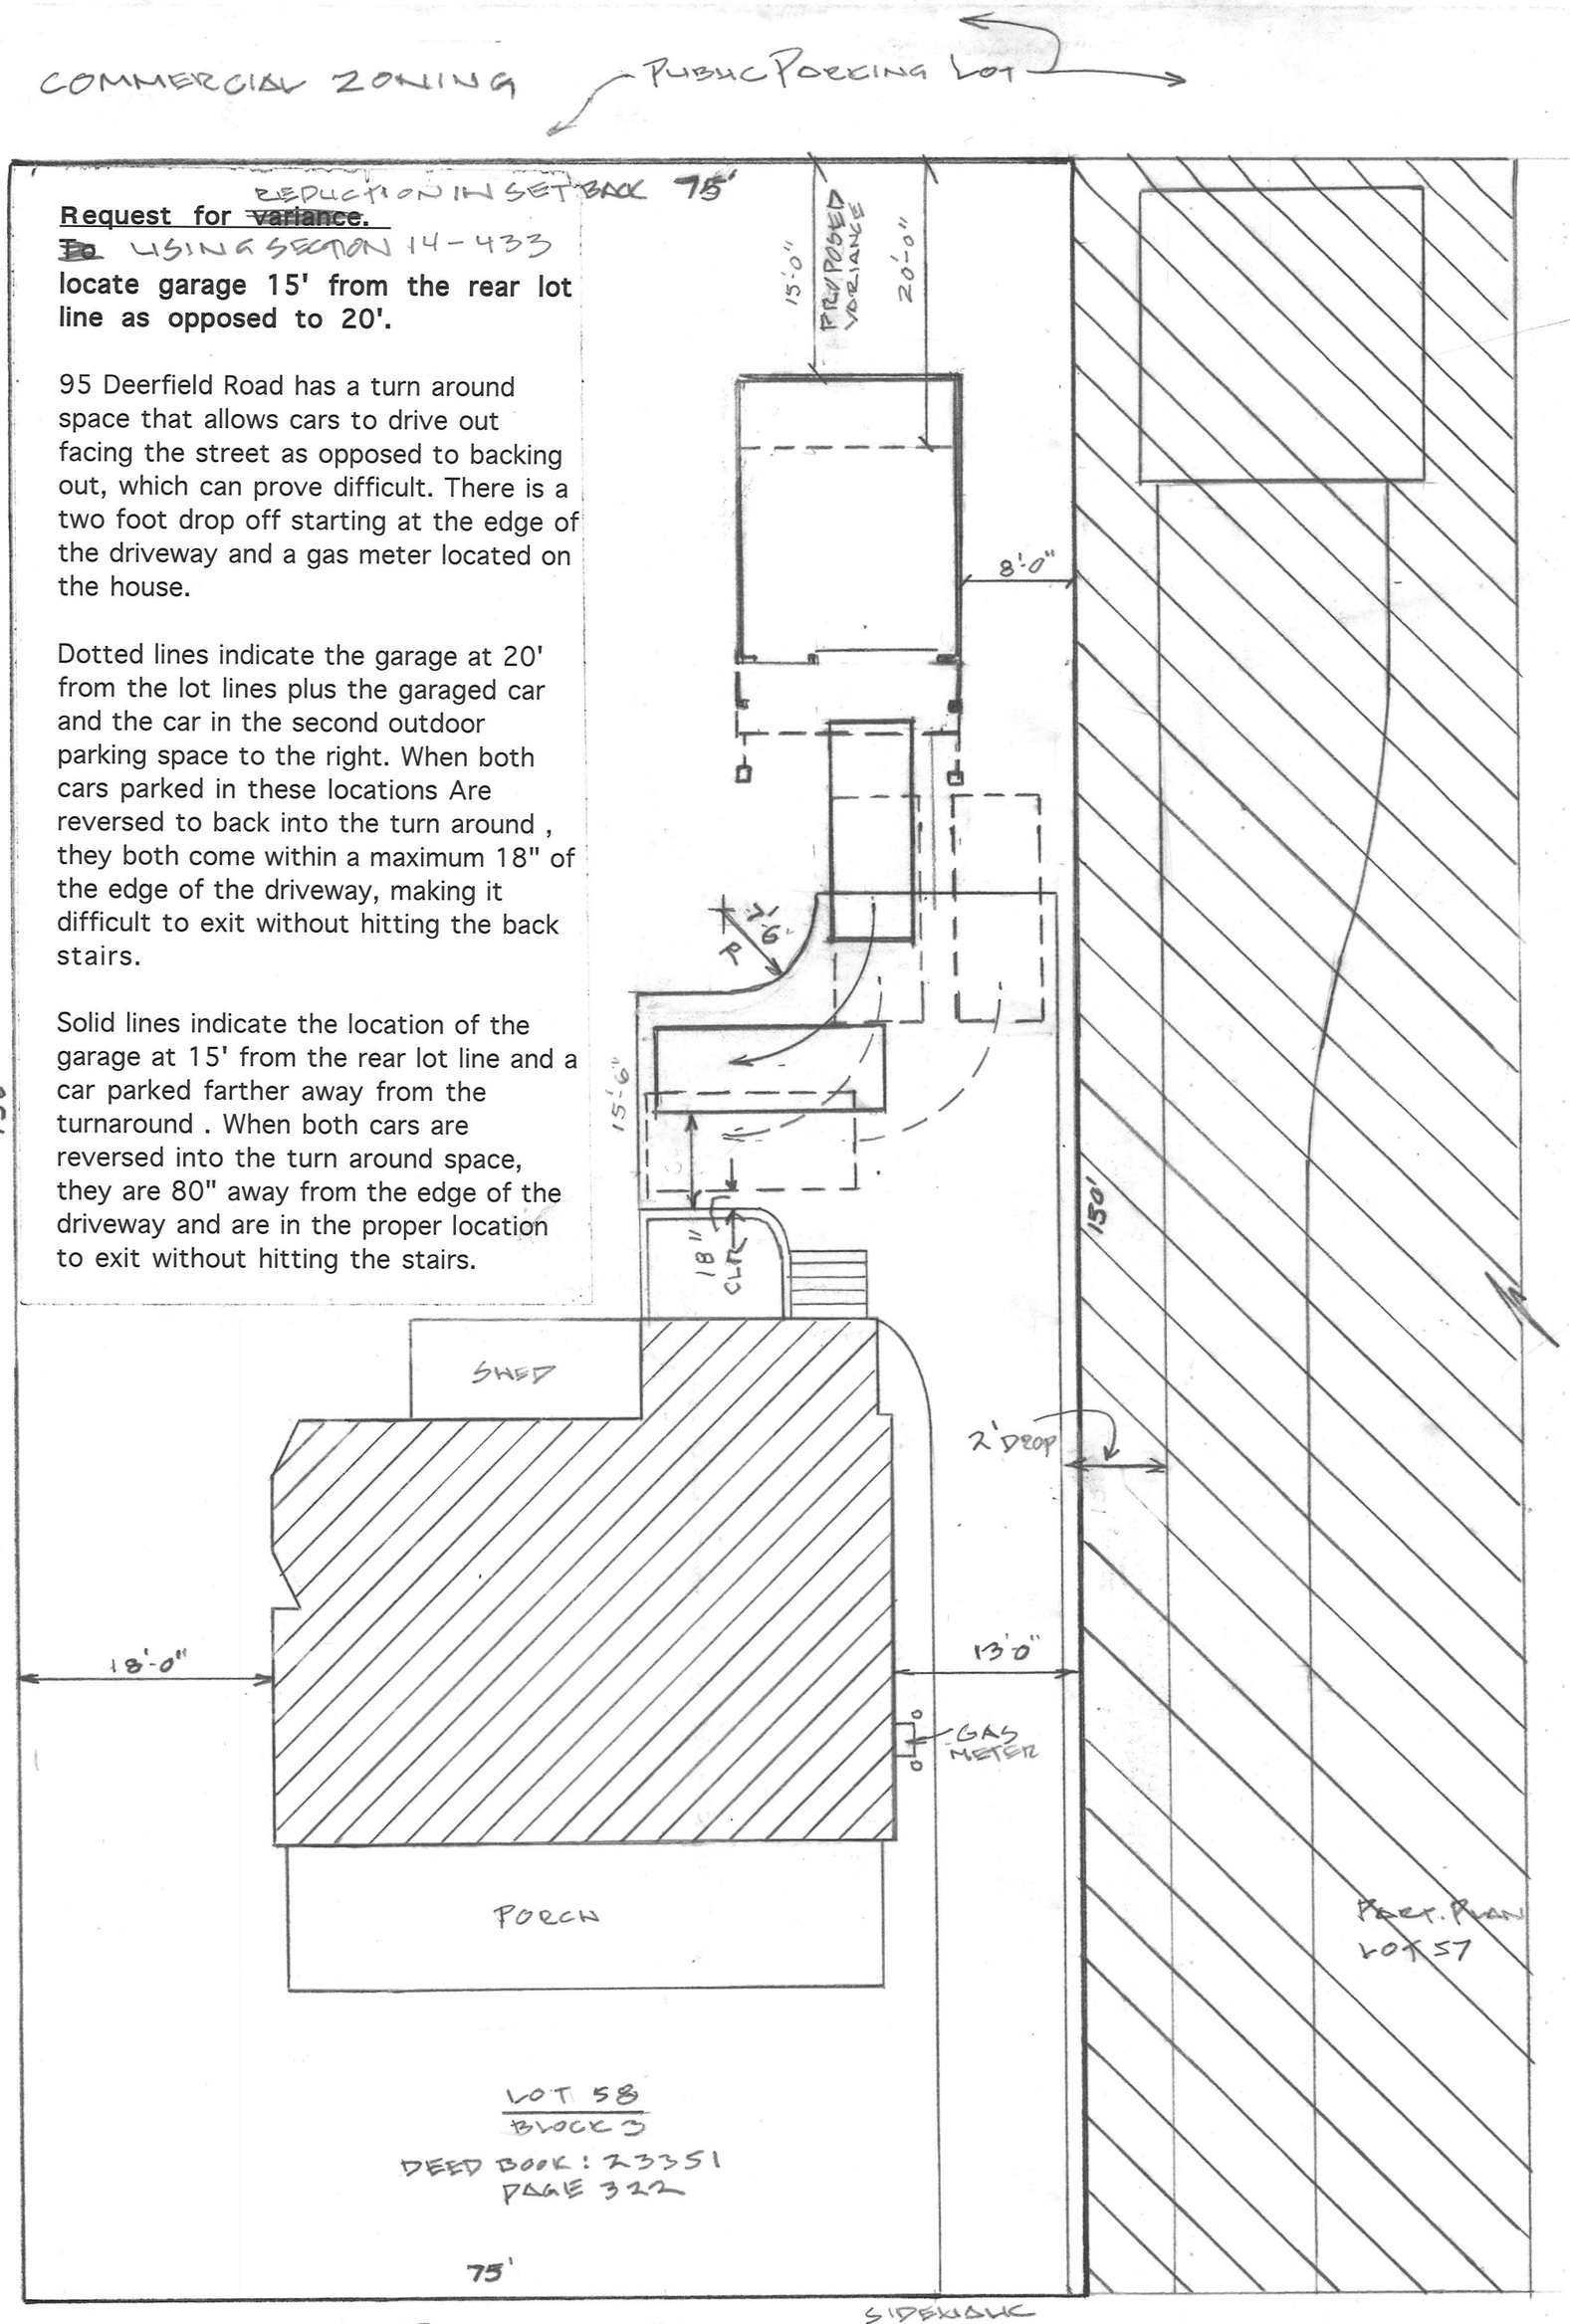

95 DEERFIELD RD

REQUEST FOR REDUCTION OF SET BACK USING SECTION 14-433

SITE PLAN

SUBMITTED BY TIM HONQUEST 523-0544