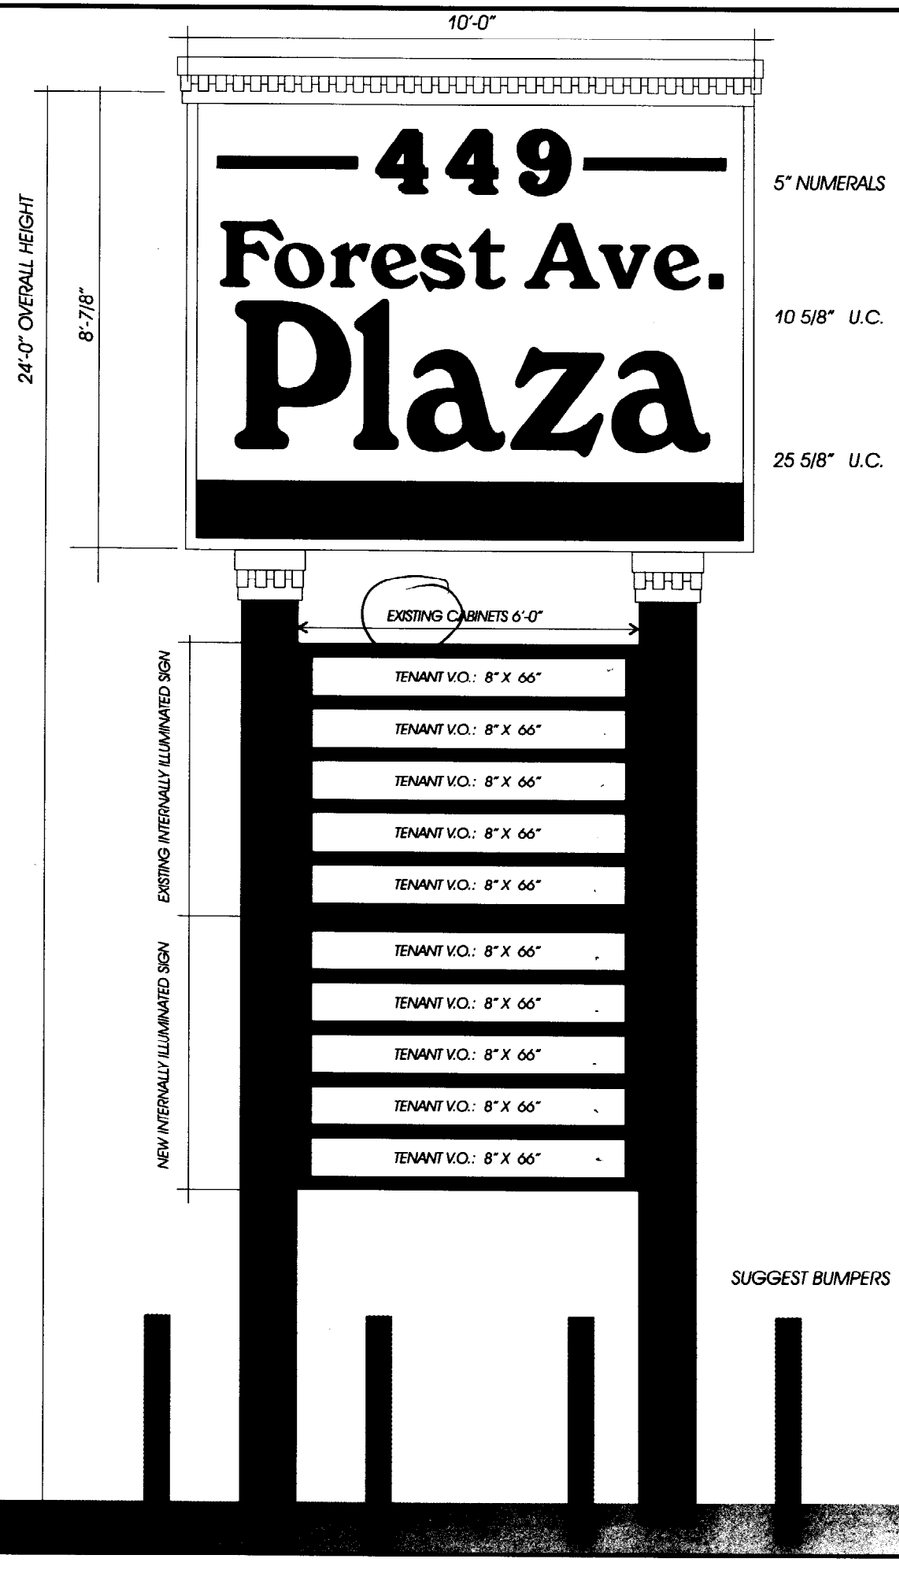

6/26/03 FIELD SURVEY OF EXISTING IS NEEDED

CONCEPT SKETCH
REFURBISHED (1) D.F. FREESTANDING PYLON SIGN

EXISTING BASE & POLES NEW POLE WRAPS & TRIMS: MATTE BLACK

NEW TRIMWORK TOP & ON EXISTING POLES: WHITE

(2) FACE REPLACEMENTS FOR
(1) EXISTING D.F. 8'-7/8" X 10'-0" X ___ INTERNALLY ILLUMINATED SIGN

CABINET & _____" RETAINER: WHITE

FACE: WHITE LEXAN

B/G: WHITE

ADDRESS NUMERALS: GERBER TRANS. RED VINYL W/ BLACK DROP SHADOW

RULES: GERBER TRANS. RED VINYL

PLAZA NAME: GERBER TRANS. BLACK

6/26/03 FIELD SURVEY OF EXISTING IS NEEDED

(10) FACE REPLACEMENTS FOR
(1) EXISTING D.F. 4'-10" X 6'-0" X ___ INTERNALLY ILLUMINATED SIGN

PAINT EXISTING CABINET, _____" RETAINER & 3" DIVIDERS: MATTE BLACK

FACES: WHITE LEXAN

B/G: WHITE

TENANT COPY TO COME

6/26/03 FIELD SURVEY OF EXISTING IS NEEDED

REPLACE EXISTING NON-ILLUMINATED SIGN WITH
(1) NEW D.F. 4'-10" X 6'-0" X ___ INTERNALLY ILLUMINATED SIGN

CABINET, _____" RETAINER & 3" DIVIDERS: MATTE BLACK

FACES: WHITE LEXAN

B/G: WHITE

TENANT COPY TO COME

B-2 - sign height max 18' - verify existing height

NOTES:

APPROVED MANUFACTURING DATE

VOLTAGE:

REVISIONS:
- 5/27/03 DENTIL TRIM WORK
- 5/27/03 REPLACE LOWER TENANT CABINET

Bailey sign
www.baileysign.com
9 Thomas Drive
Col. Westbrook Executive Park
Westbrook, ME 04092
207-774-2843 / 1-800-539-SIGN
Fax: 774-1193
E-Mail: newsign@baileysign.com
© COPYRIGHT 2003

PLEASE NOTE:

THIS IS A PROGRESS PRINT - FIELD MEASUREMENTS MAY OR MAY NOT NEED TO BE VERIFIED.

THIS DESIGN IS THE EXCLUSIVE PROPERTY OF BAILEY SIGN INCORPORATED AND ALL RIGHTS TO ITS USE OR REPRODUCTION ARE RESERVED.

THE ACCURACY OF THIS COLOR RENDERING IS LIMITED BY MEDIA AND OUTPUT DEVICES AND IS INTENDED FOR REPRESENTATIONAL USE ONLY. ACTUAL MANUFACTURING/GRAPHIC COLORS ALSO VARY DEPENDING ON PROCESSES & MATERIALS USED. 100% COLOR MATCHES OF SUBMITTED SPECIFICATIONS CAN NOT BE GUARANTEED.

IF AN ELECTRIC SIGN, THEN INSTALLATION MUST BE ACCOMPLISHED IN TOTAL COMPLIANCE WITH THE NATIONAL ELECTRIC CODE, THE REQUIREMENTS OF UNDERWRITERS LABORATORY, CANADIAN STANDARDS ASSOCIATION, AND APPLICABLE LOCAL CODES.

ALL ELECTRICAL SIGNS REQUIRE ROUTINE MAINTENANCE.

CLIENT

ACCEPTANCE SIGNATURE DATE

CUSTOMER:
GOULD ASSOCIATES
LOCATION:
449 FOREST AVENUE
PORTLAND, MAINE

SALESPERSON: R.B. DRAWN BY: L.W.M.

P.S. # D-299 W.O. #

SCALE 3/8"=1' DATE 10/28/02

DRAWING NO: 04977 C R2
SHEET ___ / ___