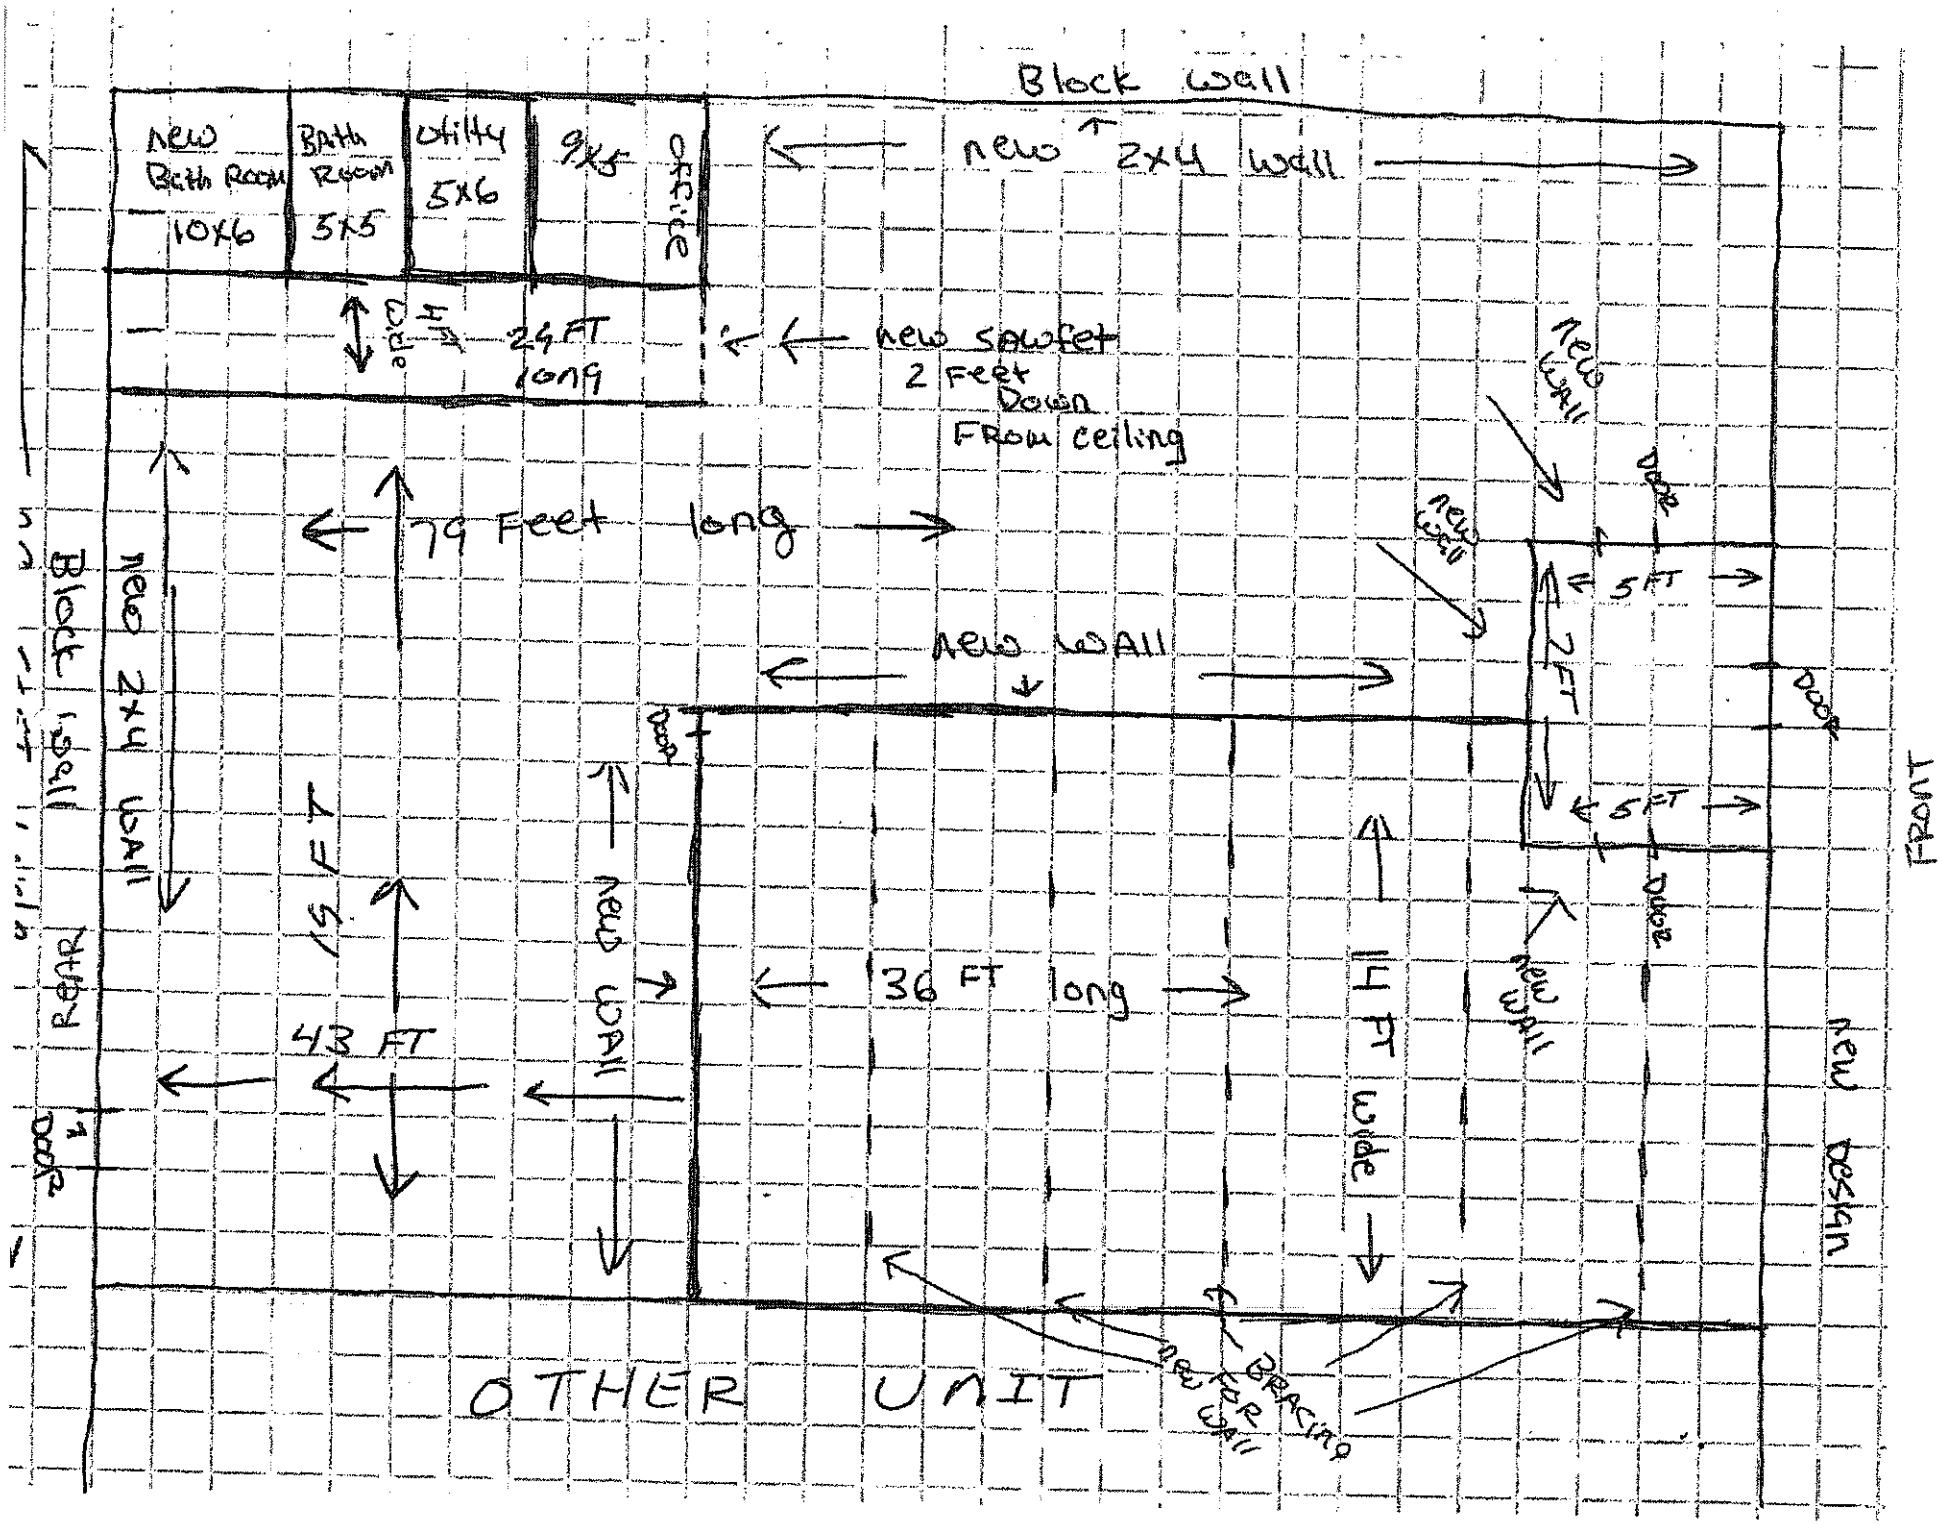

Block wall
new Bath Room 10x6
Bath Room 5x5
utility 5x6
9x5
office
new 2x4 wall
4 FT wide
24 FT long
new sawfet 2 Feet Down From ceiling
79 Feet long
new wall
new wall
new wall
new wall
new 2x4 wall
Block wall
REAR
DOOR
DOOR
DOOR
DOOR
DOOR
5 FT
7 FT
5 FT
FRONT
15 FT
43 FT
36 FT long
14 FT wide
new design
OTHER UNIT
BRACING FOR WALL