A2 NOT USED

REFERENCED FROM: SCALE:

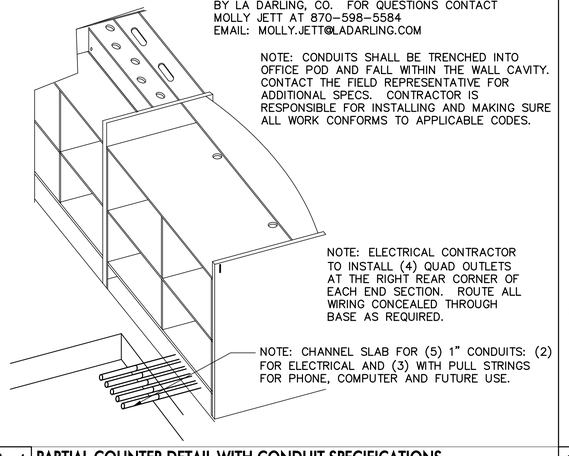

A4 PARTIAL COUNTER DETAIL WITH CONDUIT SPECIFICATIONS

REFERENCED FROM: SCALE: N.T.S

A5 NOT USED

REFERENCED FROM: SCALE:

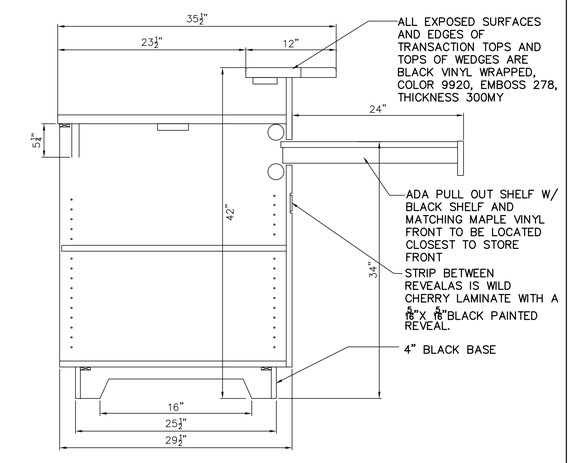

C2 SECTION DETAIL @ TRANSACTION COUNTER

REFERENCED FROM: SCALE: N.T.S.

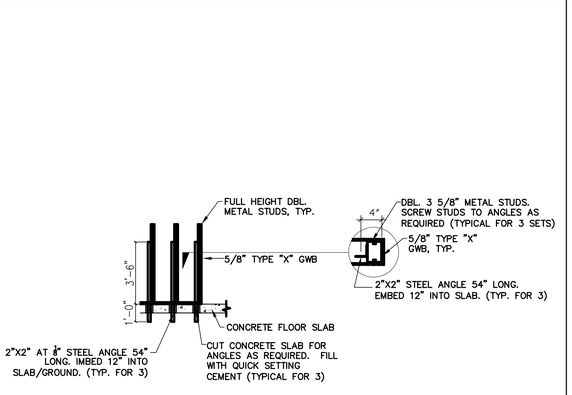

C4 WALL END SUPPORT DETAIL

REFERENCED FROM: SCALE: N.T.S

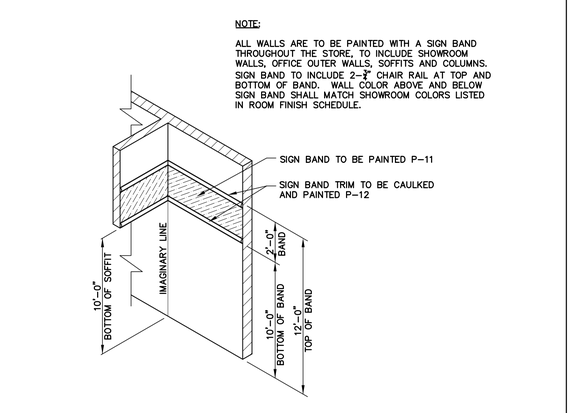

C5 SIGN BAND ISOMETRIC

REFERENCED FROM: SCALE: N.T.S.

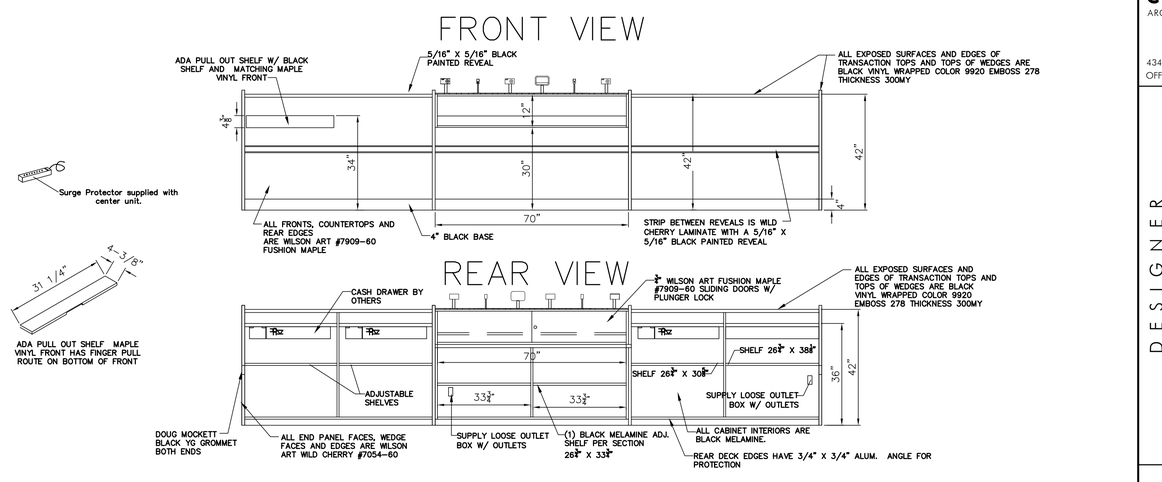

E2 TRANSACTION COUNTER FRONT AND REAR ELEVATIONS - ACTUAL LAYOUT MAY VARY, COORDINATE WITH OWNER

REFERENCED FROM: SCALE: N.T.S.

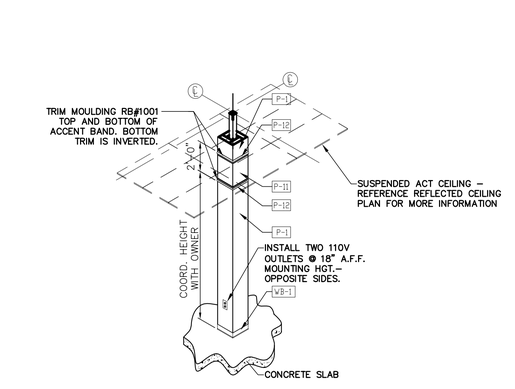

E4 TYPICAL COLUMN WRAP DETAIL

REFERENCED FROM: SCALE: N.T.S.

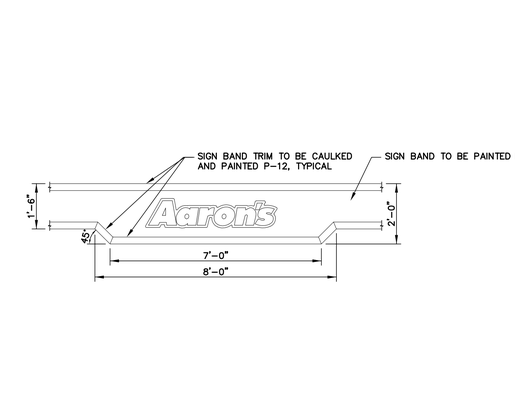

E5 OFFICE SIGN BAND DETAIL

REFERENCED FROM: SCALE: N.T.S.

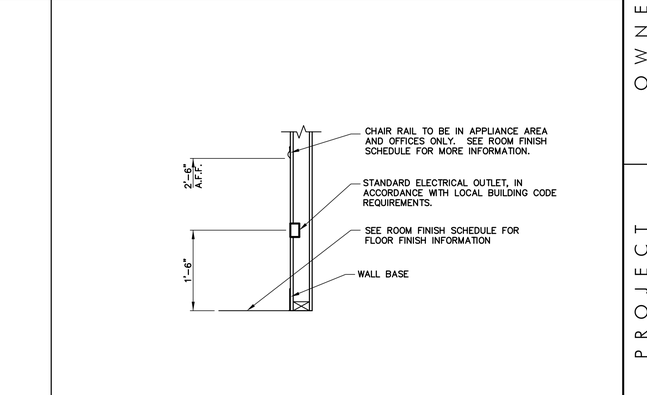

G4 CHAIR RAIL DETAIL

REFERENCED FROM: SCALE: N.T.S.

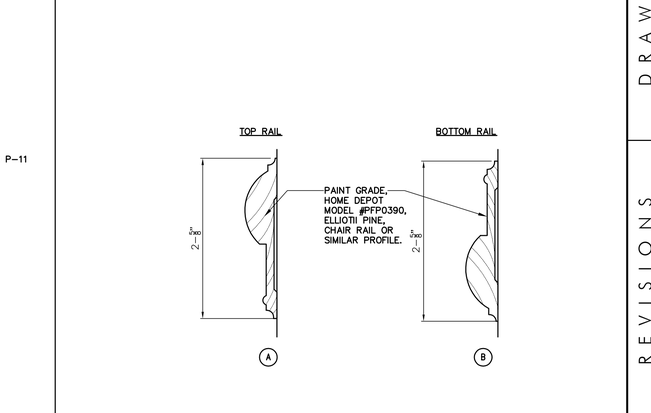

G5 SIGN BAND MOULDING PROFILE DETAILS

REFERENCED FROM: SCALE: N.T.S.

CWS ARCHITECTS
ARCHITECTURE | INTERIOR DESIGN
434 Cumberland Avenue Portland ME 04101
OFFICE: 207 774 4441 CWSARCH.COM

DESIGNER

LICENSED ARCHITECT GUY T LABRECQUE JR No. 2598 STATE OF MAINE

CWS ARCHITECTS
ARCHITECTURE | INTERIOR DESIGN
434 CUMBERLAND AVENUE
PORTLAND, MAINE 04101
T: 207.774.4441
F: 207.774.4445
WWW.CWSARCH.COM

OWNER

Aaron's

309 EAST PACES FERRY ROAD
ATLANTA, GEORGIA 30305
PHONE: (678) 402-3000

PROJECT

AARON'S FIT-UP
STORE #: F0810

449 FOREST AVE.
PORTLAND, MAINE 04101

DRAWING

MISCELLANEOUS DETAILS

CWS PROJECT NUMBER: 15076

REVISIONS

DRAWING NUMBER

A4.01

SCALE: AS NOTED
DATE: 01/08/2016

ISSUED FOR CONSTRUCTION

NOTE: THESE DRAWINGS HAVE BEEN UPDATED TO THE CURRENT SPECIFICATIONS FOR AN AARON'S SALES AND LEASE OWNERSHIP STORE. DEVIATION FROM THESE PLANS IS NOT PERMITTED WITHOUT EXPRESS WRITTEN PERMISSION.